


**SITE SECTION A-A**  
Scale: 1:100



**PROPOSED SITE PLAN**  
Scale: 1:250

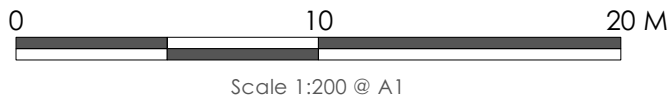

|     |            |                         |             |        |                |                                            |
|-----|------------|-------------------------|-------------|--------|----------------|--------------------------------------------|
| No. | Date:      | Revision Notes:         | Revised By: | Notes: | Client:        | Drawing:                                   |
| A   | 07/06/2025 | Site section A-A added. | CB          |        | MR NIGEL HOATH | <b>TENNIS COURT<br/>PROPOSED SITE PLAN</b> |
|     |            |                         |             |        | Project:       | Scale:<br>1:200 @A1                        |
|     |            |                         |             |        |                | Dwg No.                                    |
|     |            |                         |             |        |                | Drawn:<br>CB                               |
|     |            |                         |             |        |                | Date:                                      |
|     |            |                         |             |        |                | 11/06/2025                                 |
|     |            |                         |             |        |                | Status:                                    |
|     |            |                         |             |        |                | PLANNING                                   |
|     |            |                         |             |        |                | Revision:                                  |
|     |            |                         |             |        |                | <b>25 HFNH SP01</b>                        |
|     |            |                         |             |        |                | <b>A</b>                                   |
|     |            |                         |             |        |                |                                            |

dparchitects

design | planning | architecture

RIBA

CIAT

DP Architects

The Old Brewery Tap, 3 Station Street, Wallingford, Oxfordshire, OX10 9BU

Tel: 01491 613 066 Email: mail@dparchitects.co.uk

|          |                                                       |
|----------|-------------------------------------------------------|
| Client:  | MR NIGEL HOATH                                        |
| Project: | RESIDENTIAL ALTERATIONS                               |
|          | HOLME FARM,<br>ASTON,<br>HENLEY-ON-THAMES,<br>RG9 3DJ |