
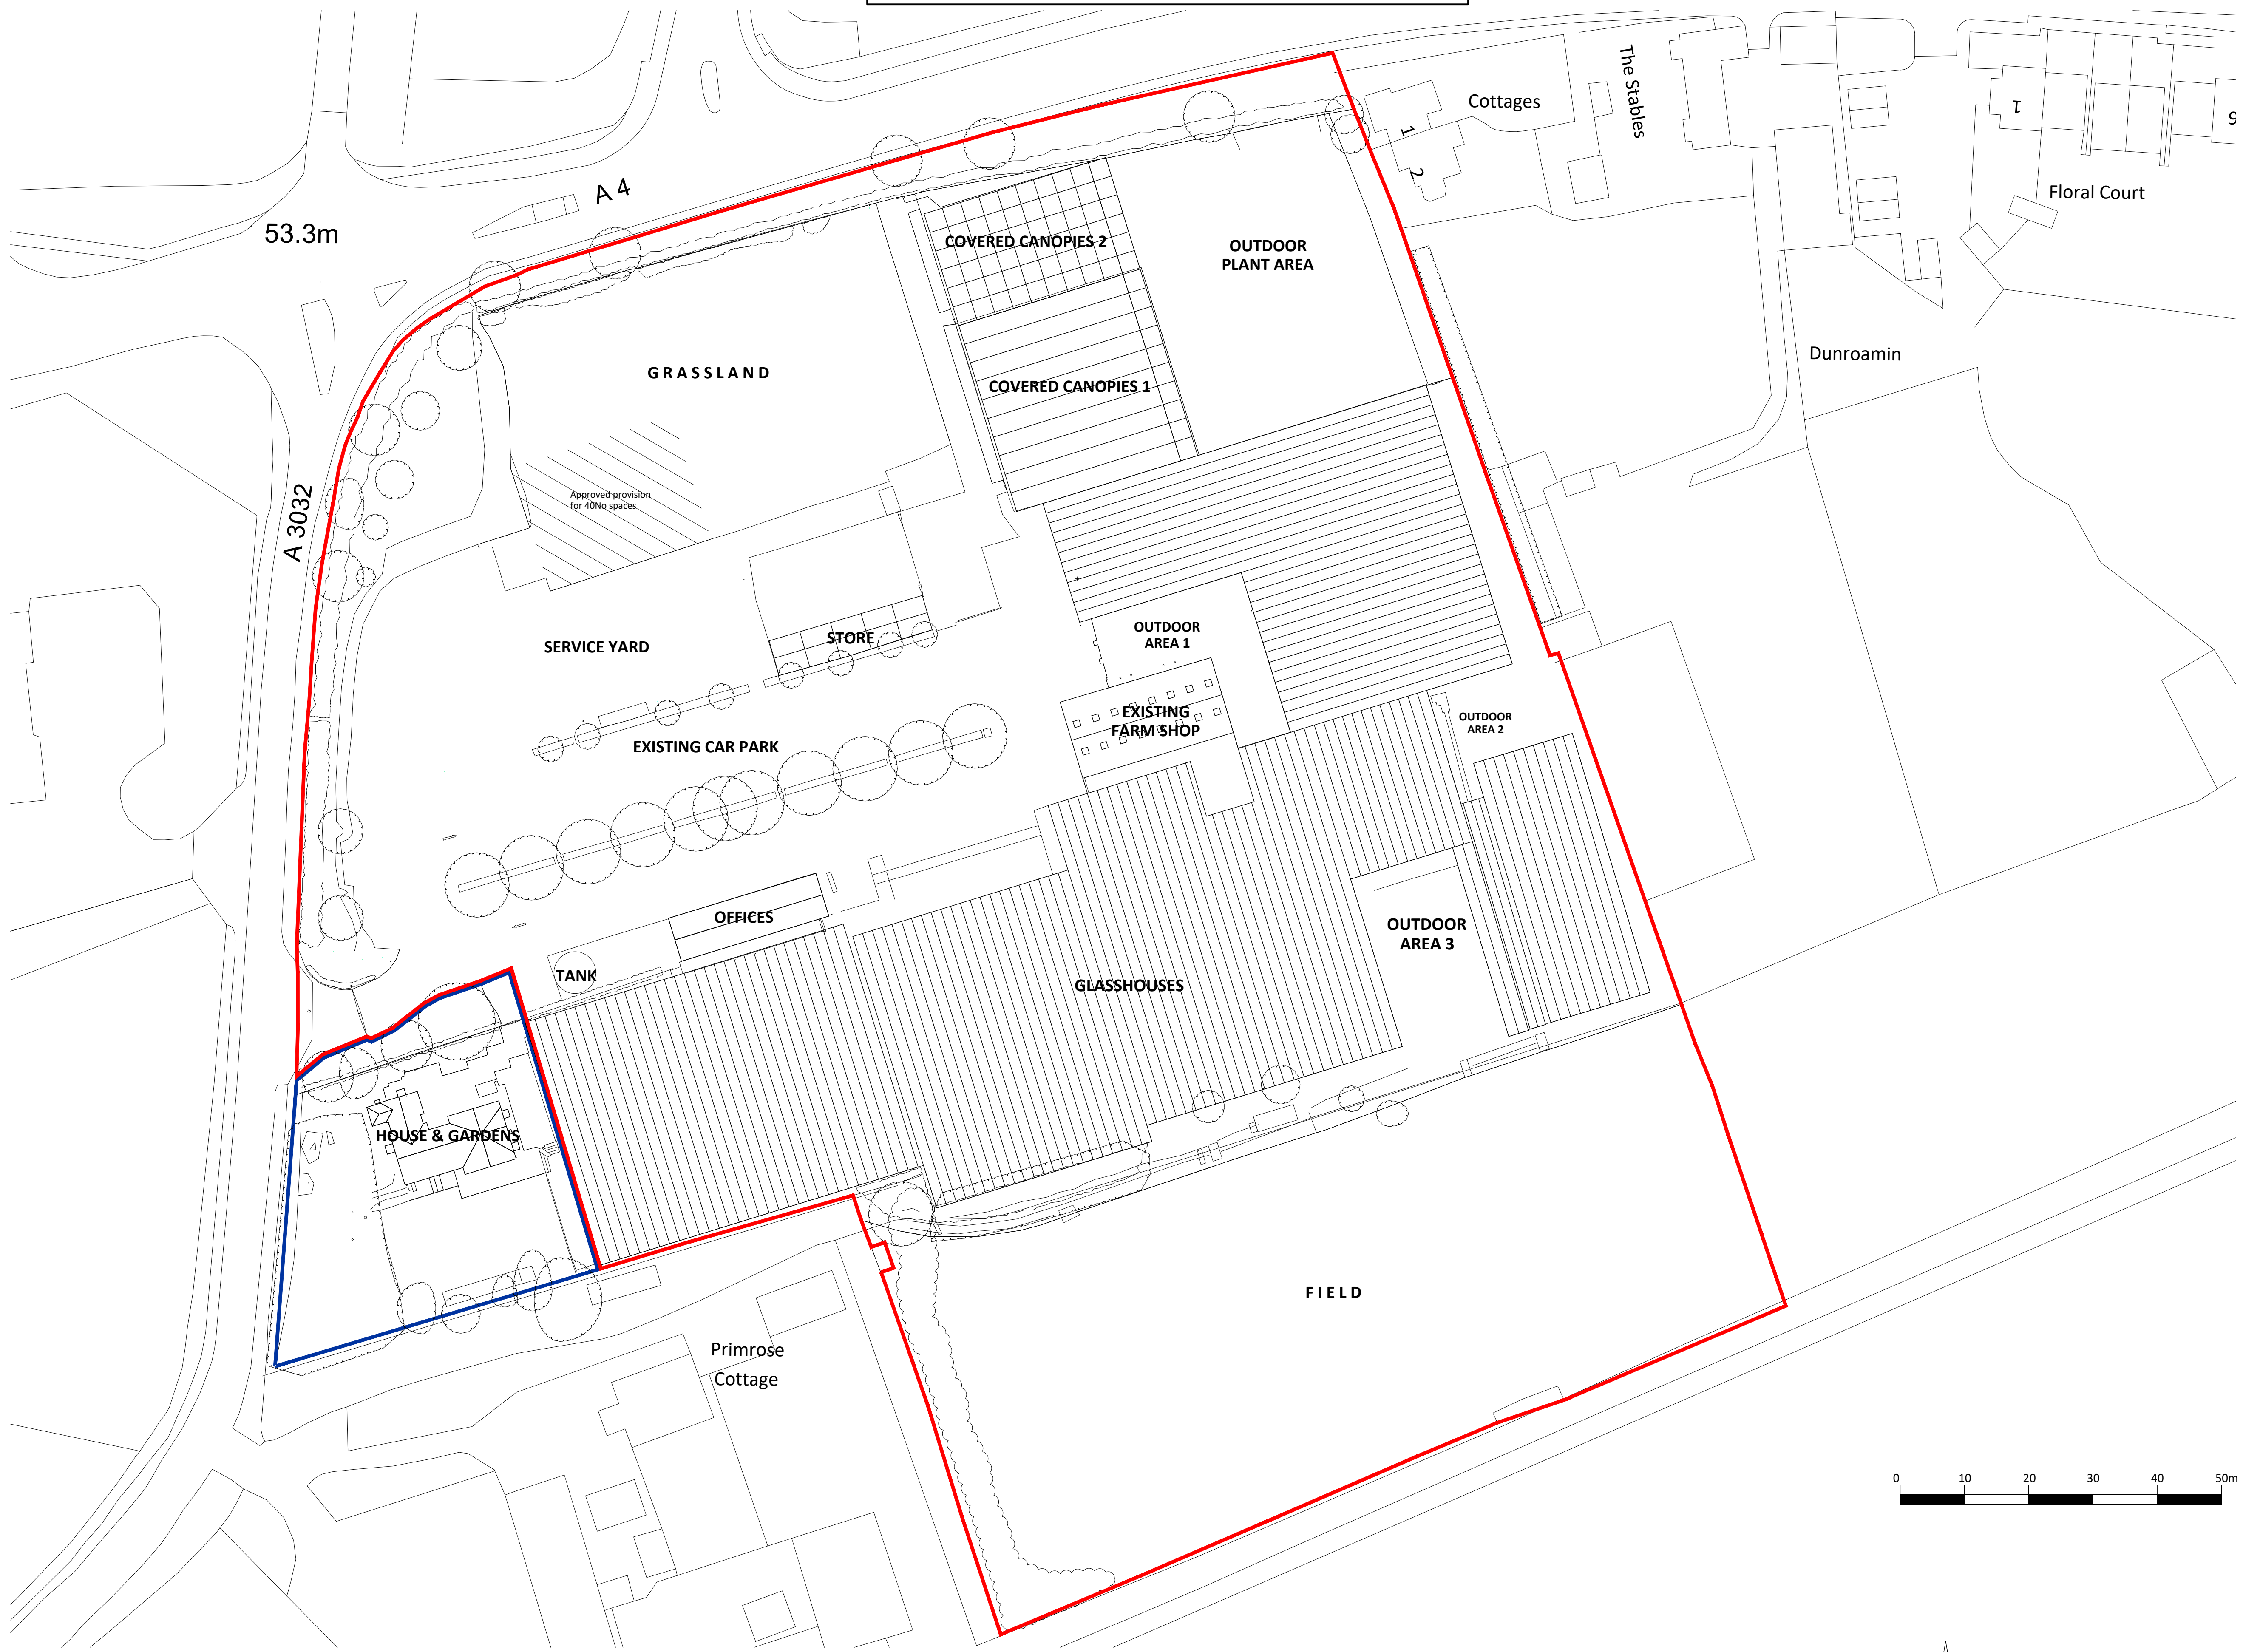


HARE HATCH - SHEEPLANDS

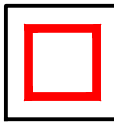

LEGEND

-  Application Site Boundary
-  Adjoining land under ownership of Applicant.

DRAWING STATUS:
PLANNING

PROJECT:
HARE HATCH - SHEEPLANDS

CLIENT:
HARE HATCH - SHEEPLANDS

TITLE:
Existing Site Plan

DATE:
Apr 2025

SCALE:
1:500@A1

DRAWN:
MM

CHECKED:
PP

DRAWING N°:
M07.188(c).D.013

REVISION:

PleydellSmithyman

THIS DRAWING MAY NOT BE USED
WITHOUT THE CONSENT OF:

PLEYDELL SMITHYMAN LIMITED
20a, THE WHARFAGE, IRONBRIDGE,
SHROPSHIRE, TF8 7NH.

TEL: 01952 433211 FAX: 01952 433323

EMAIL: psl@pleydellsmithyman.co.uk
WEBSITE: www.pleydellsmithyman.co.uk

Based upon Ordnance Survey Digital Data with
the permission of the controller of Her Majesty's
Stationary Office.
Crown Copyright PleydellSmithyman Limited.