


HARE HATCH - SHEEPLANDS

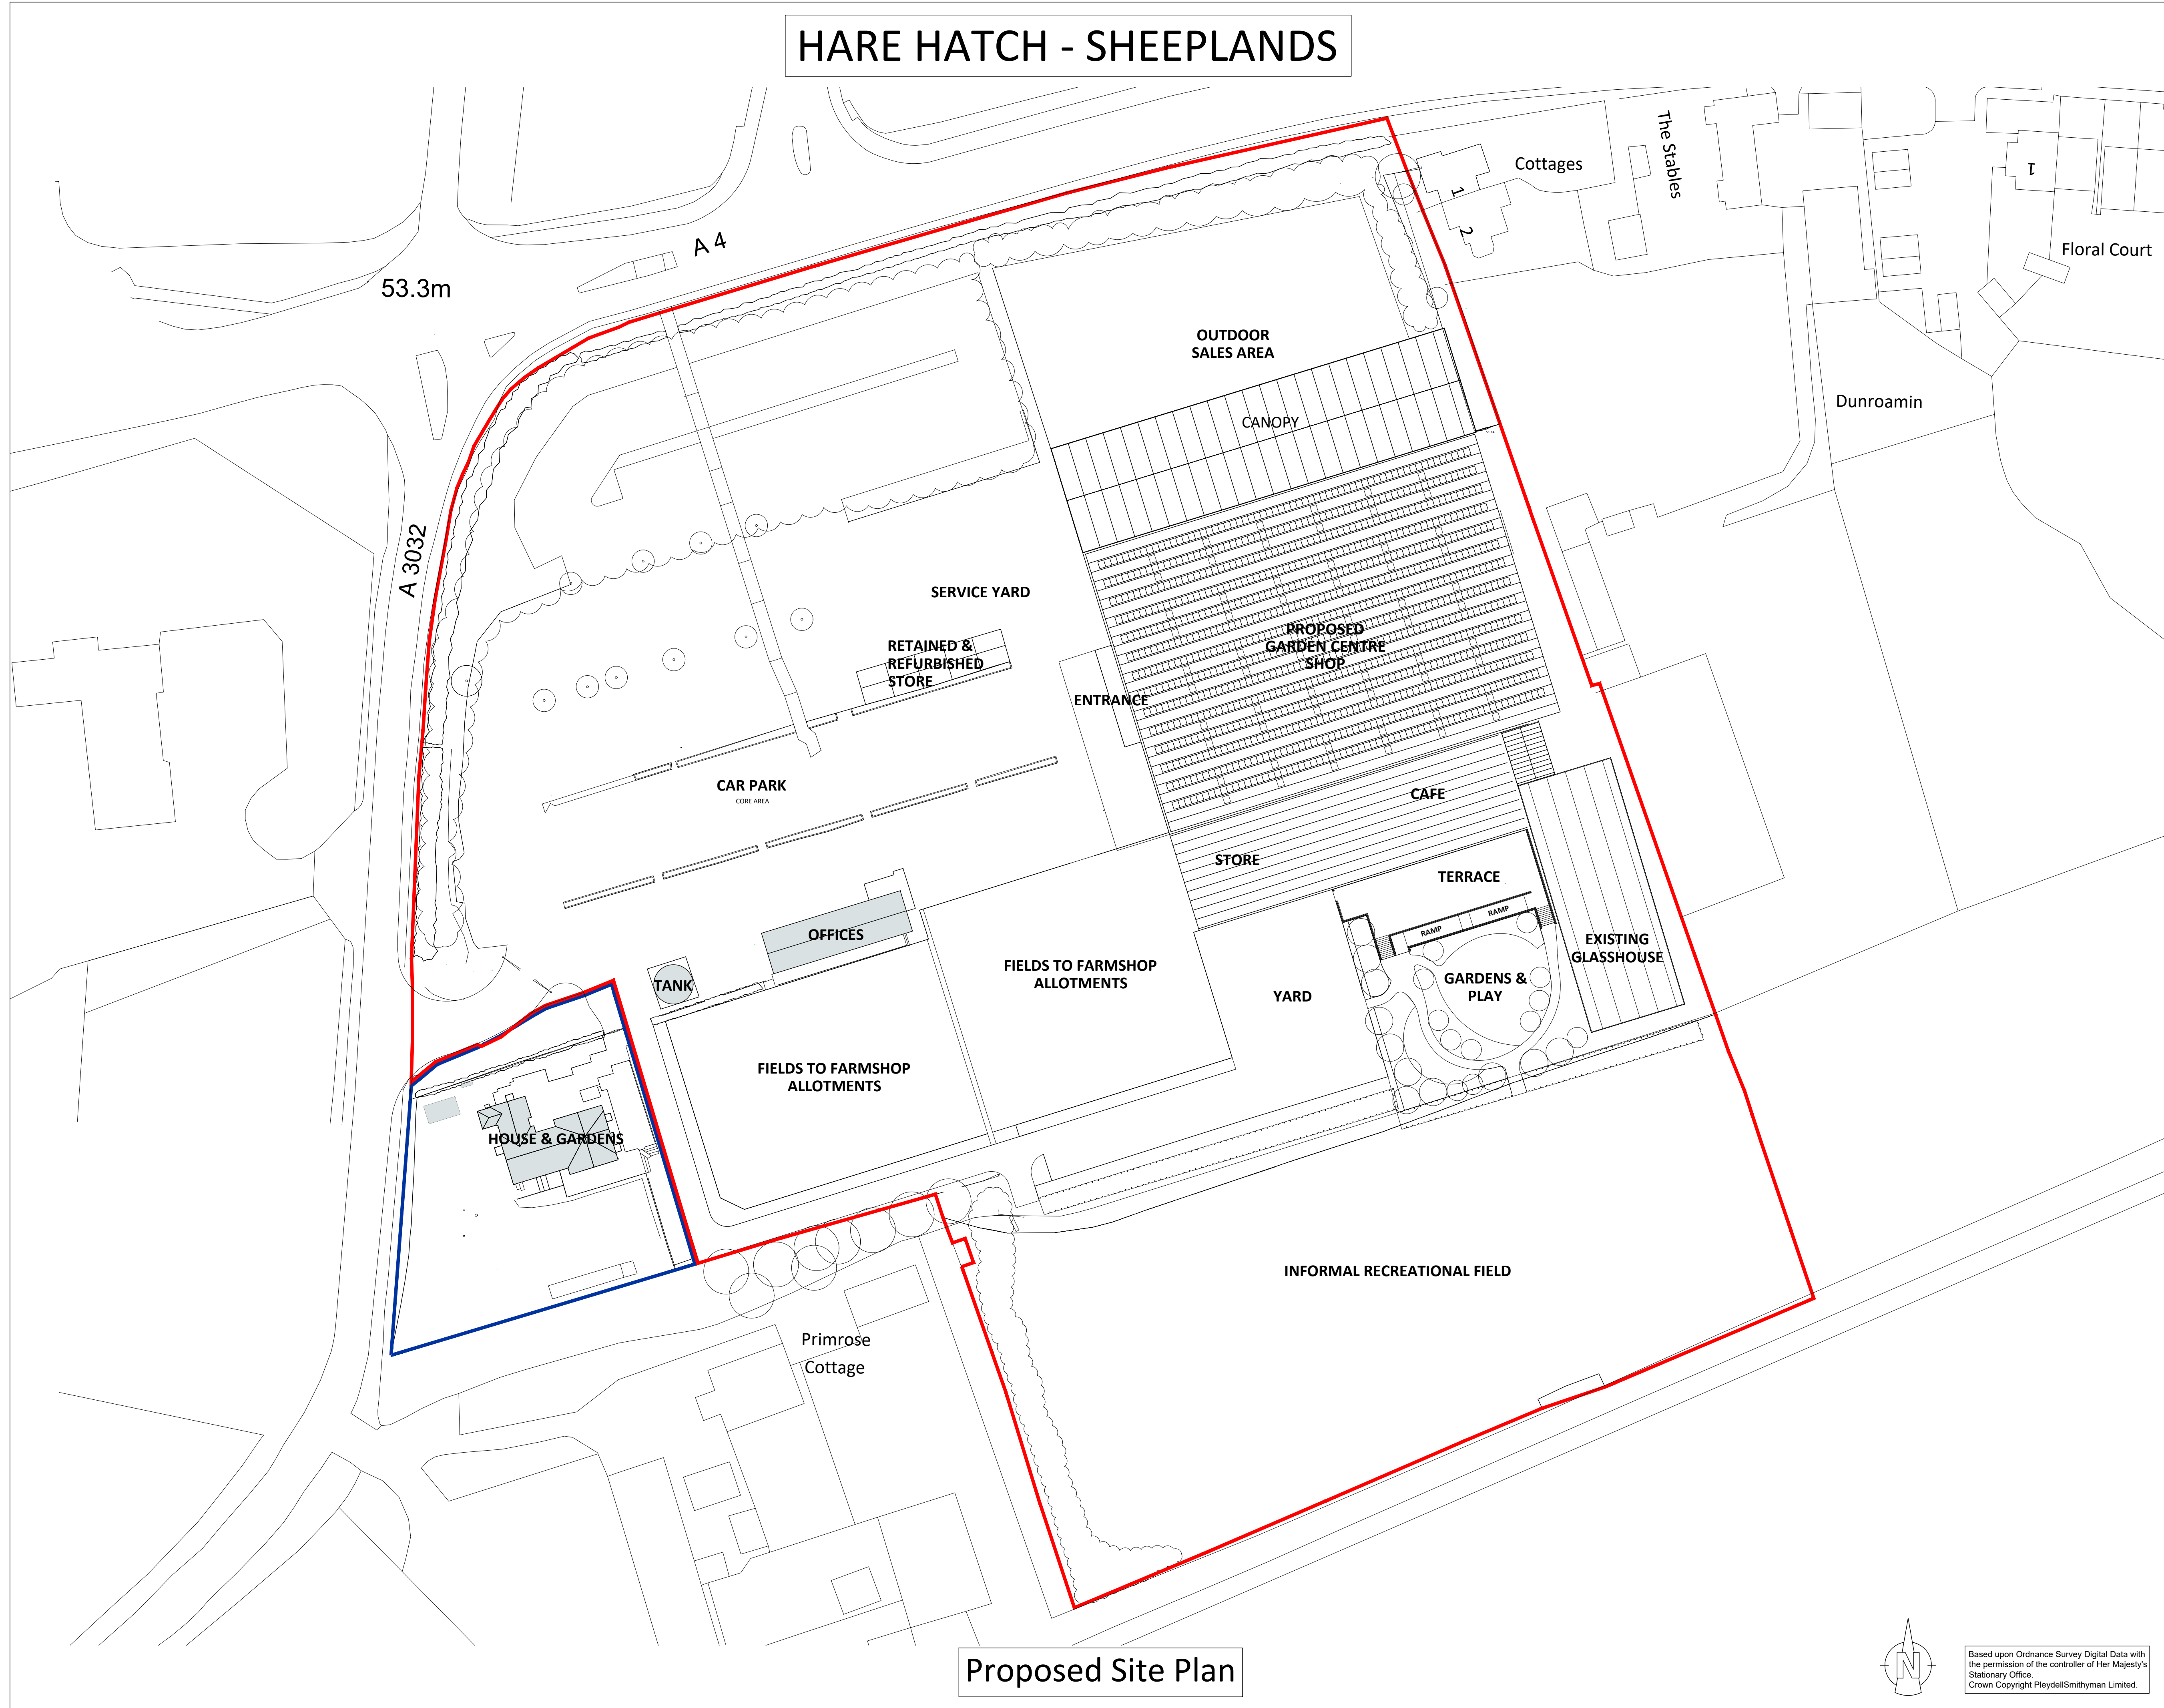

Proposed Site Plan

LEGEND

Application Site Boundary

Adjoining land under ownership of Applicant.

Number of proposed car parking spaces.

Core Area
185 No. main car park spaces which includes:
28 No. EV spaces made up of:
*14 No. active
*14 No. passive
13 No. Accessible spaces

Plus
18 No. customer bicycle parking
6 No. staff bicycle parking (located in Service Yard)
9 No. motor bike spaces

Overflow/carbon Capture Woodland
87 No. spaces.

DRAWING STATUS: PLANNING

PROJECT:
HARE HATCH SHEEPLANDS

CLIENT:
HARE HATCH SHEEPLANDS

TITLE:
Proposed Site Plan

DATE:
April 2025

SCALE:
1:500 @ A1

DRAWING N°:
M07.188(c).D.016

DRAWN:
MM

CHECKED:
PP

REVISION:
B


PleydellSmithyman

THIS DRAWING MAY NOT BE USED
WITHOUT THE CONSENT OF:

PLEYDELL SMITHYMAN LIMITED
20a, THE WHARFAGE, IRONBRIDGE,
SHROPSHIRE, TF8 7NH.

TEL: 01952 433211

EMAIL: psl@pleydellsmithyman.co.uk
WEBSITE: www.pleydellsmithyman.co.uk

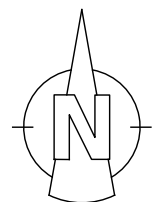

Based upon Ordnance Survey Digital Data with
the permission of the controller of Her Majesty's
Stationary Office.
Crown Copyright PleydellSmithyman Limited.