

REVISIONS			LEGEND

NOTES:


- No deviation may be made from the details shown on this drawing without prior permission of the architects. Any discrepancy found between this drawing and any other document should be referred immediately to the Architects. IF IN ANY DOUBT ASK.
- No dimensions should be scaled from this drawing.
- This drawing is to be removed from currency immediately a revised version is issued.
- All rights described in Chapter IV of the Copyright, Designs and Patents Act of 1988 have been generally asserted.



1 Proposed North West Elevation

Scale: 1 : 50

SCALE BAR 1 : 50 @ A1

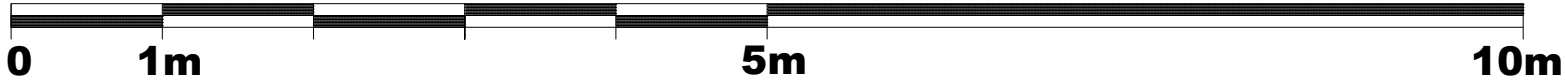

PLANNING				
JBKS Architects [®] architects urban designers landscape and product designers Suite 1, Parkwood Stud, London Road, Aston Rowant, Oxon, OX49 5SP Tel: (01844) 350101				
Job	Shinfield Community Church, Shinfield, Reading			
DWG Title	Proposed North West Elevation			
Scale	1:50	@	A1	
	1:100	@	A3	
Date	April 2024			
Dwg No.				Rev
SHIN	06	123	00	