
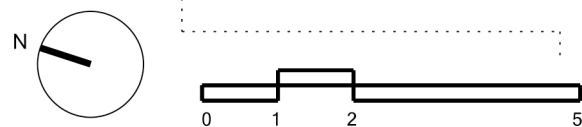


notes:
all rights reserved. this work is copyright
and cannot be reproduced or copied or modified
in any form or by any means, graphic electronic
or mechanical, including photocopying without
the written permission of bungard architecture +
design studio.

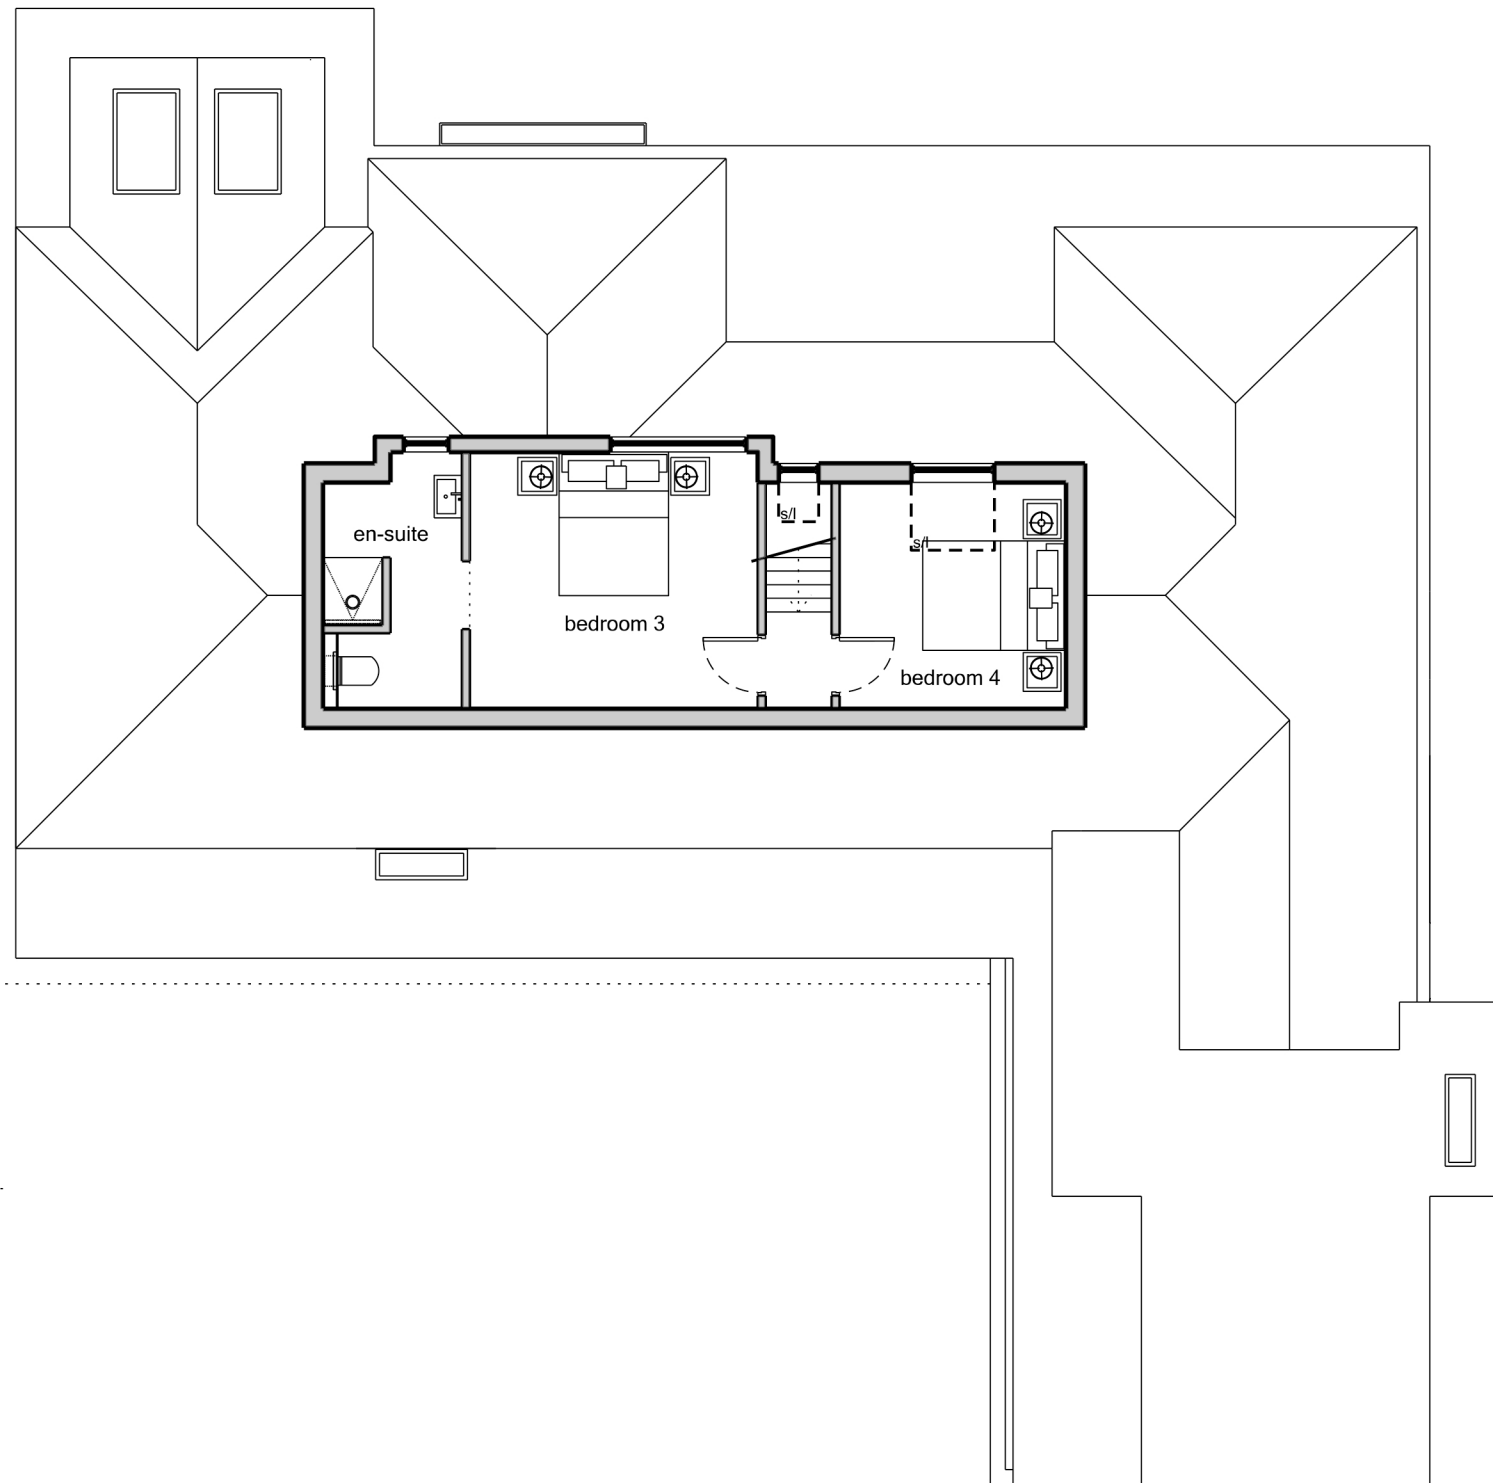

Minor Material Amendment	10.09.24	A
Issued for Planning	14.10.22	/
Revision description	date	Rev

bad
Studio

bad-studio
one braemar road
worcester park
kt4 8sn
www.bad-studio.uk

Project
Woodclyffe Lodge
Wargrave RG10 8PJ

Drawing
Loft Floor Plan

Scale	Date
1:100 @ A3	01.10.22
Job number	Drawing number
2202	P_01_G200_001
	Revision
	A