



1 Existing North Elevation Window Types
1 : 200

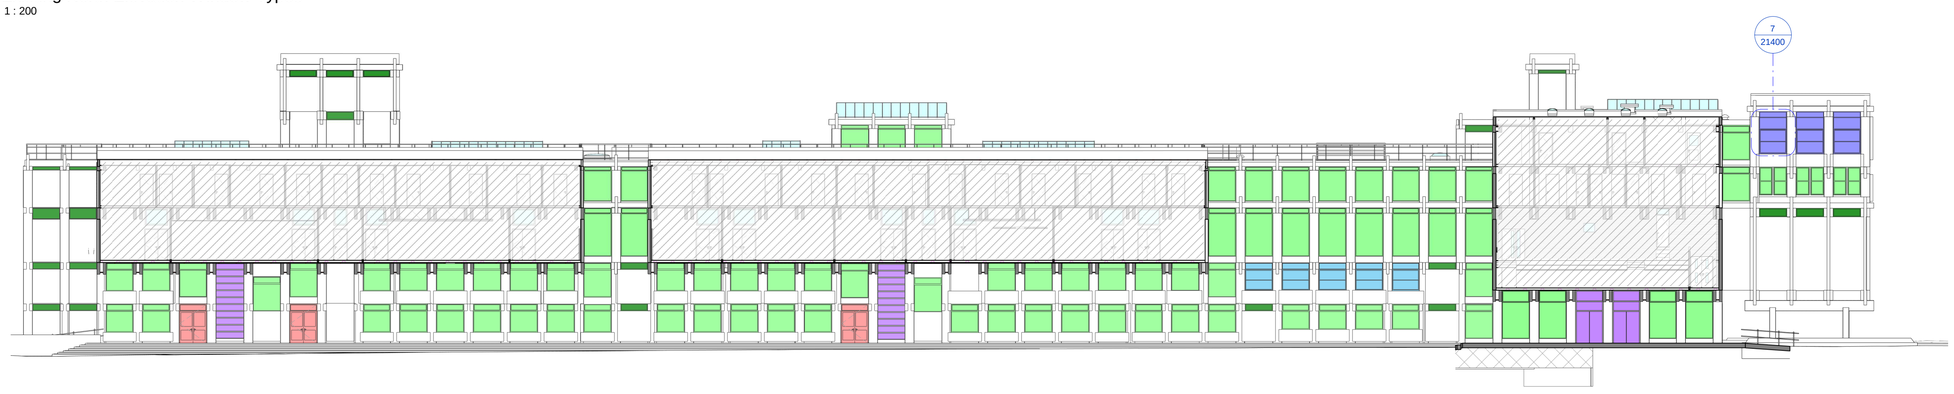



2 Existing North Elevation Window Types-Undercroft
1 : 200



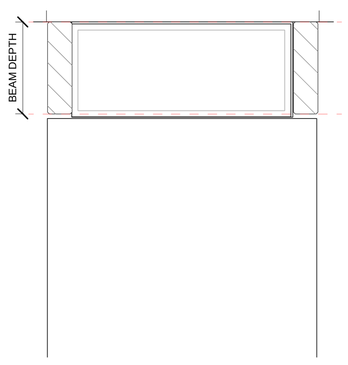


Existing Window Type-1x1 (North)
1 : 25

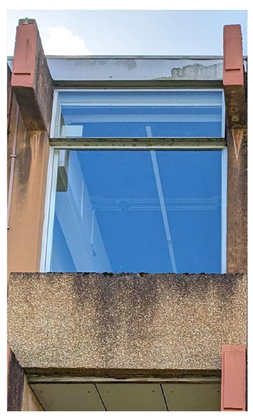

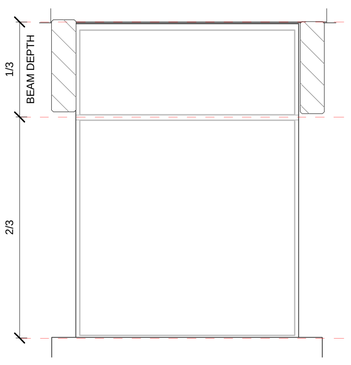


Existing Window Type-1x2 (North)
1 : 25



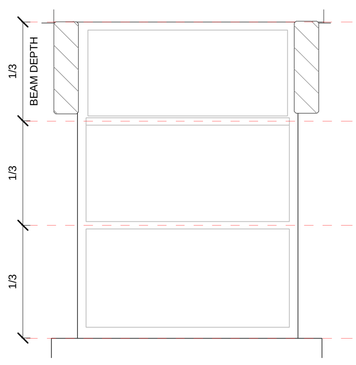


Existing Window Type-1x3 (North)
1 : 25



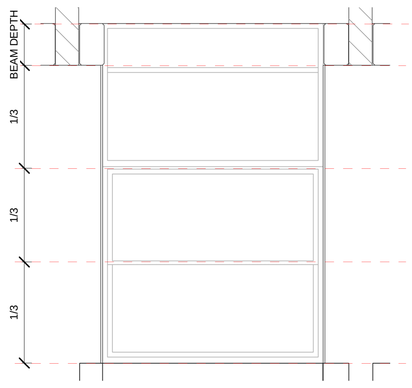



Existing Window Type-1x4 (North)
1 : 25



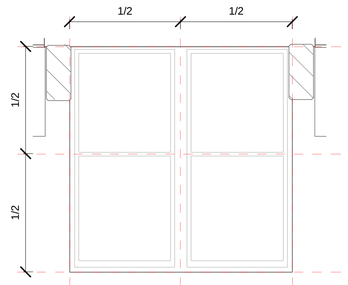


Existing Window Type-2x1 (North)
1 : 25

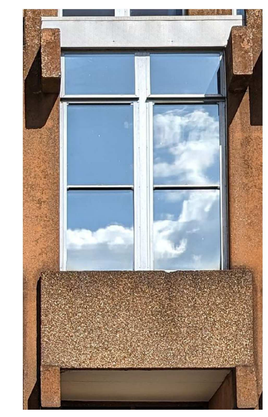


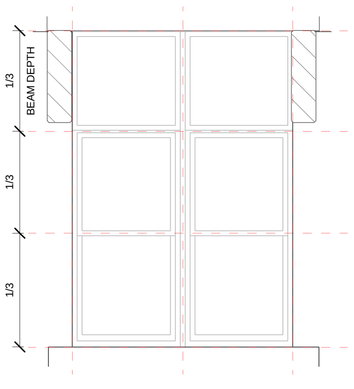


Existing Window Type-2x3 (North)
1 : 25

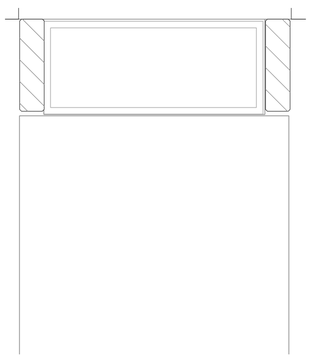


Proposed Window Type-1x1 (North)
1 : 25

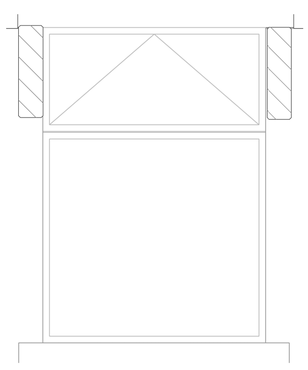


Proposed Window Type-1x2 (North)
1 : 25

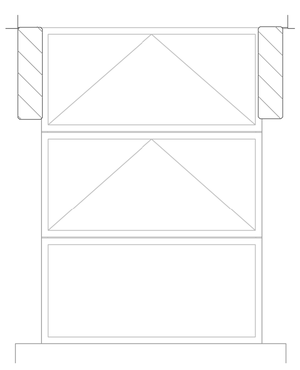

Proposed Window Type-1x3 (North)
1 : 25

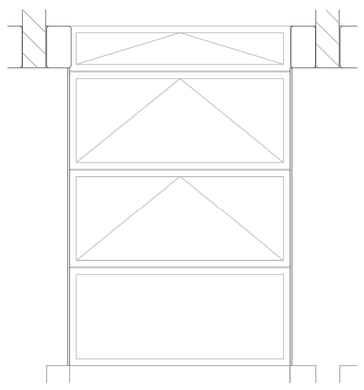

Proposed Window Type-1x4 (North)
1 : 25

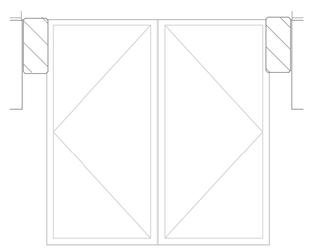

Proposed Window Type-2x1 (North)
1 : 25



3 Proposed North Elevation Window Types
1 : 200



4 Proposed North Elevation Window Types-Undercroft
1 : 200

A0

SCALE
As indicated

@ Copyright
Ayre Chamberlain Gaunt

NOTES:

All dimensions to be checked on site.
Drawing to be read in conjunction with all relevent Architectural, Interiors, Structural, M&E, Drainage/ Public Health, Landscape and Civils drawings and specifcations. Any discrepancies between consultant's drawings to be reported to the Architect before any work commences.
The Contractor's attention is drawn to the Health & Safety matters identified in the Health & Safety plan as being potentially hazardous.
These items should not be considered as a full and final list.


The Work Package Contractor's normal Health & Safety obligations still apply when undertaking constructional operations both on and off site.

Ayre Chamberlain Gaunt take no responsibility for the location of legal boundaries indicated on this drawing and advise a separate drawing to be completed by specialist surveyor in order to establish exact boundaries.
DWG files provided for information only. Refer to PDF record.

The copyright of this drawing is held by Ayre Chamberlain Gaunt Ltd. Not to be used for any purpose without consent.

- 1x1 Bay
- 1x2 Bay
- 1x3 Bay
- 1x4 Bay
- 2x1 Bay
- 2x3 Bay
- Curtain Walling
- Oriel Window
- External Door

1&3
2&4

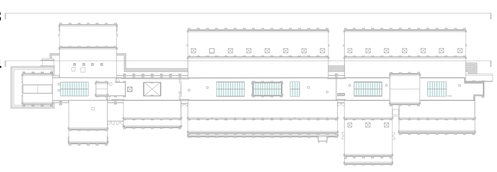

ACGARCHITECTS.CO.UK

Ayre Chamberlain Gaunt
Belvedere House
Basing View
Basingstoke
Hampshire, RG21 4HG

+44 (0)20 3909 5750
mail@acgarchitects.co.uk

AYRE CHAMBERLAIN GAUNT

PROJECT
URS Building
University of Reading

DRAWING TITLE
Window Study- N Elev

REV.	DATE	DESCRIPTION
P1	24.06.24	Listed Building Consent
P2	03.07.24	Listed Building Consent
P3	08.11.24	Draft Planning Issue
P4	29.11.24	Listed Building Consent

DRWN	CHKD BY	APPD BY
RB	RB	DG

DRAWING NO.
project code - originator - volume - level - type - role - number
2360383-ACG-W033-ZZ-DR-A-21400

STAGE	SUITABILITY	
RIBA stage	code	description
3	S2	Suitable for Information