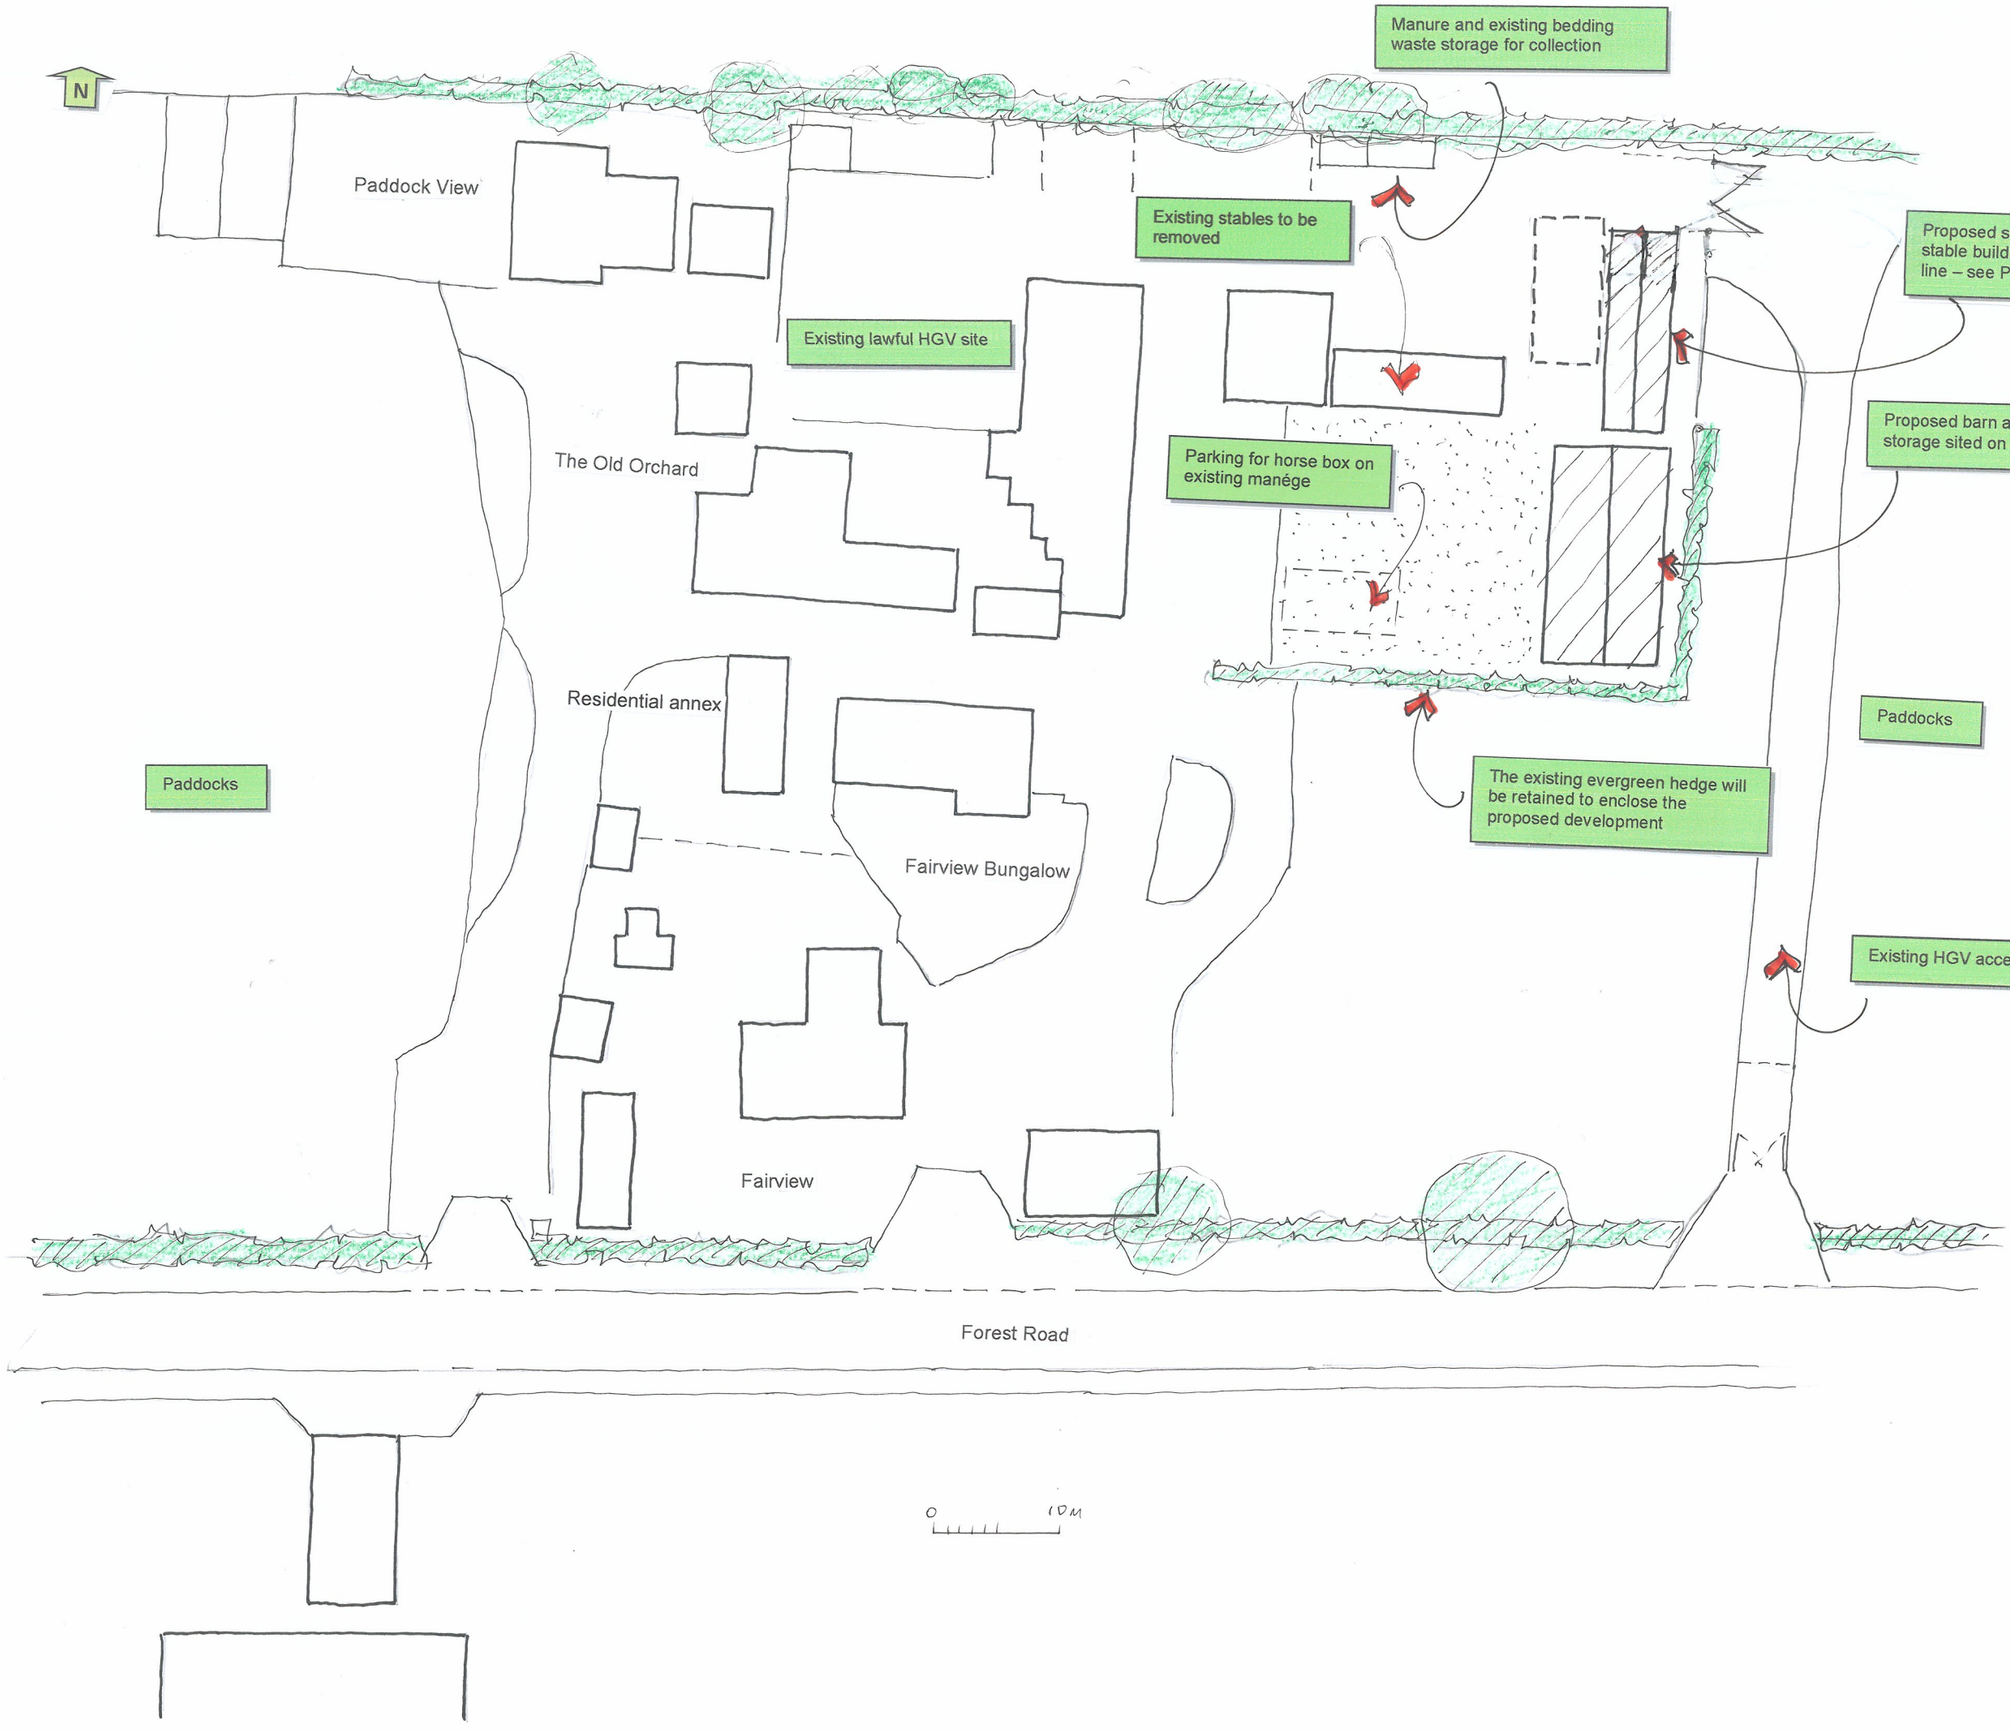


Licence number AC0000868924

Mark Leedale Planning
Chartered Town Planning Consultants

20 Hurlands Place,
Farnham,
Surrey GU9 9HX
01252 718855
markleedale4@gmail.com

Revision notes: A 12.2.26 stable extended to 4 B C
Client: Mr & Mrs G Procter
Location: Fairview, Forest Road, Wokingham RG40 5SA
Drawing title: Site plan
Scale: 1:500 @A3
Date: September 2025
Drawing number: MLP/02 A