


FRONT ELEVATION



SIDE ELEVATION



REAR ELEVATION

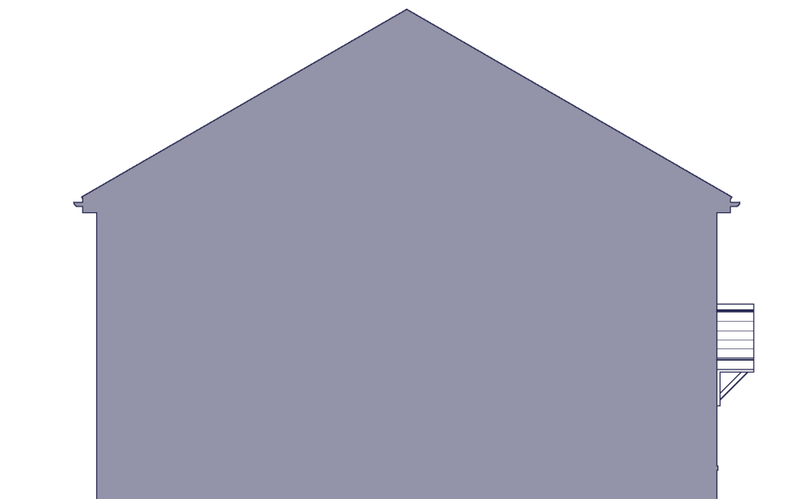

SIDE ELEVATION

PLOT 1200

FOR MATERIAL COLOURS, PLEASE REFER TO STREETSCENES AND LAYOUTS.

0 1 2 3 4 5m

1:100

Rev.	Date	Description	Drawn	Checked
-	-	-	-	-

Client: miller homes

Project: South Wokingham, Phase R10.

Drawing Title: AL41 Type - Style 4 Elevations - Render

Scale: 1:100 @ A3

Date: March 2025

Drg.No.: P1914.AL41.104

Drawn: MCN

Checked: DGP

File: P1914.AL41.01

Rev.: -

Drawing Status: PLANNING

aap architecture

AAP Architecture Ltd
Unit A, Monument Business Centre, Monument Way East, Woking, Surrey GU21 5LG
T 01483 727345 **E** projects@aap-arc.co.uk **W** aap-arc.co.uk

Under the Intellectual Property Act 2014, this drawing is the copyright of AAP Architecture Ltd.