

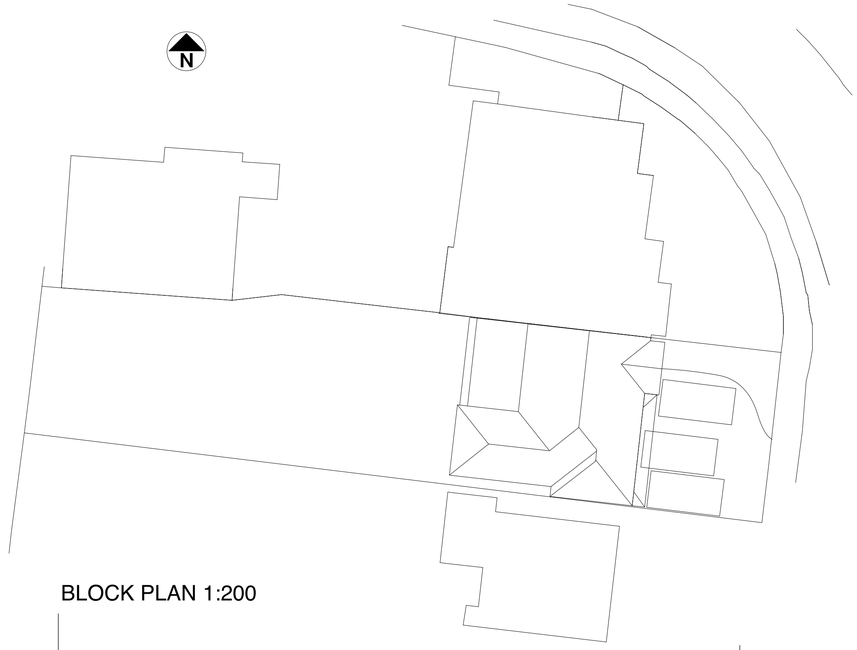



BLOCK PLAN 1:200

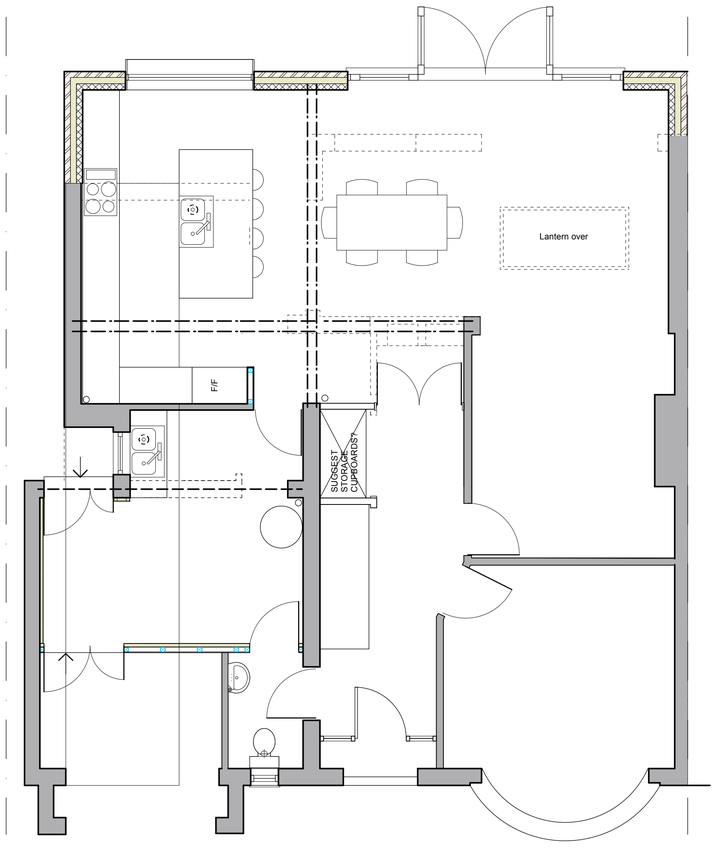

PROPOSED GROUND FLOOR PLAN

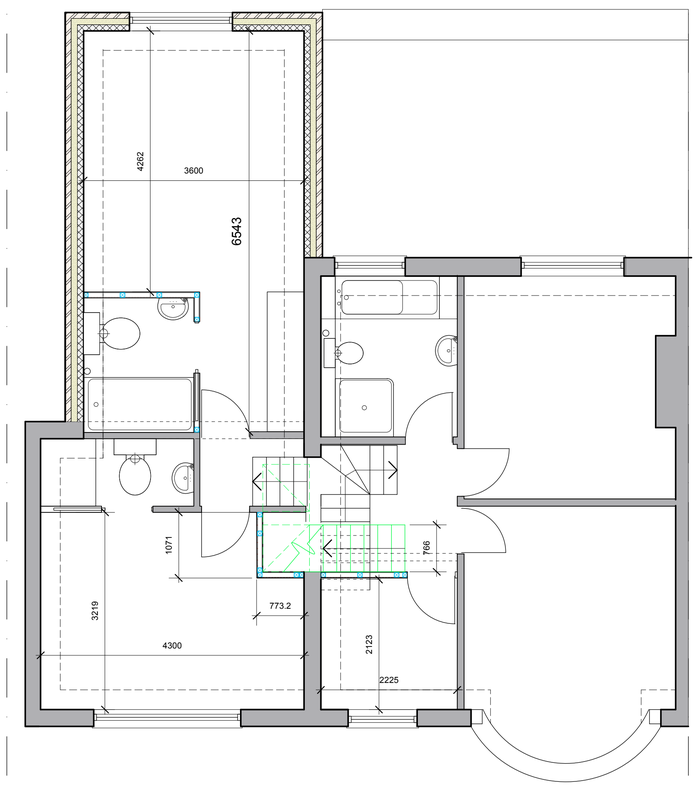

PROPOSED FIRST FLOOR PLAN

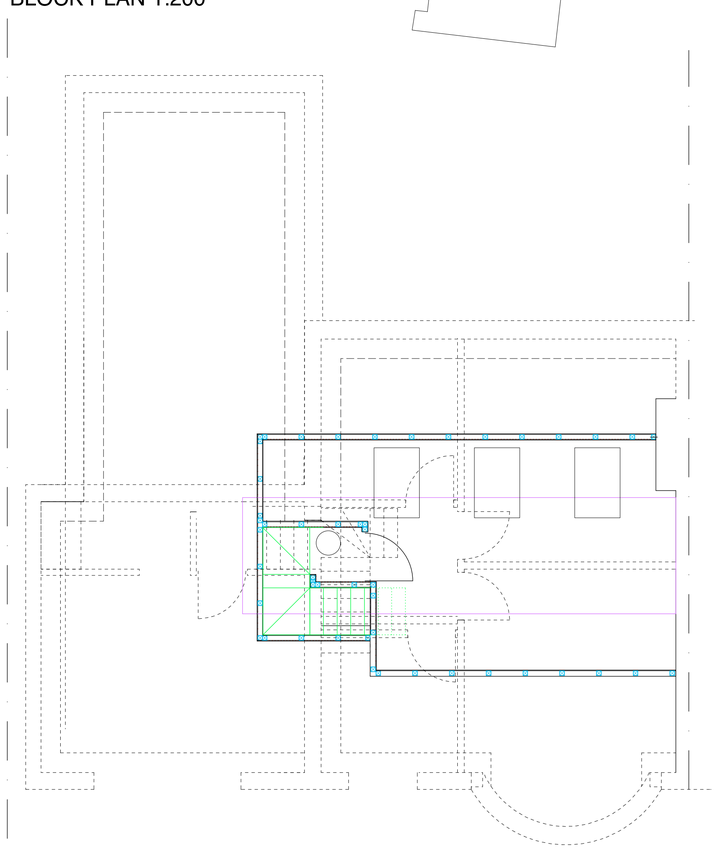

PROPOSED LOFT FLOOR PLAN

Rev	Date	Comment

THE LIVING PERSPECTIVE
t.0118 3765533 m.07788 726100
e.mattwprice@ntlworld.com
19, Upper Crown Street,
Reading,
Berks,
RG1 2SS

Client: Olly and Freya O'Mara,
4 Ramsbury Drive
Earley,
Reading
RG67RT

Scale: 1:50 and 1:200

Date: Dec 2024

Drawn:

Job title: Two storey side and rear extension
with loft conversion and internal alterations to
4 Ramsbury Drive
Earley,
Reading
RG67RT

Drawing title: Proposed floor plans

P1 | 02