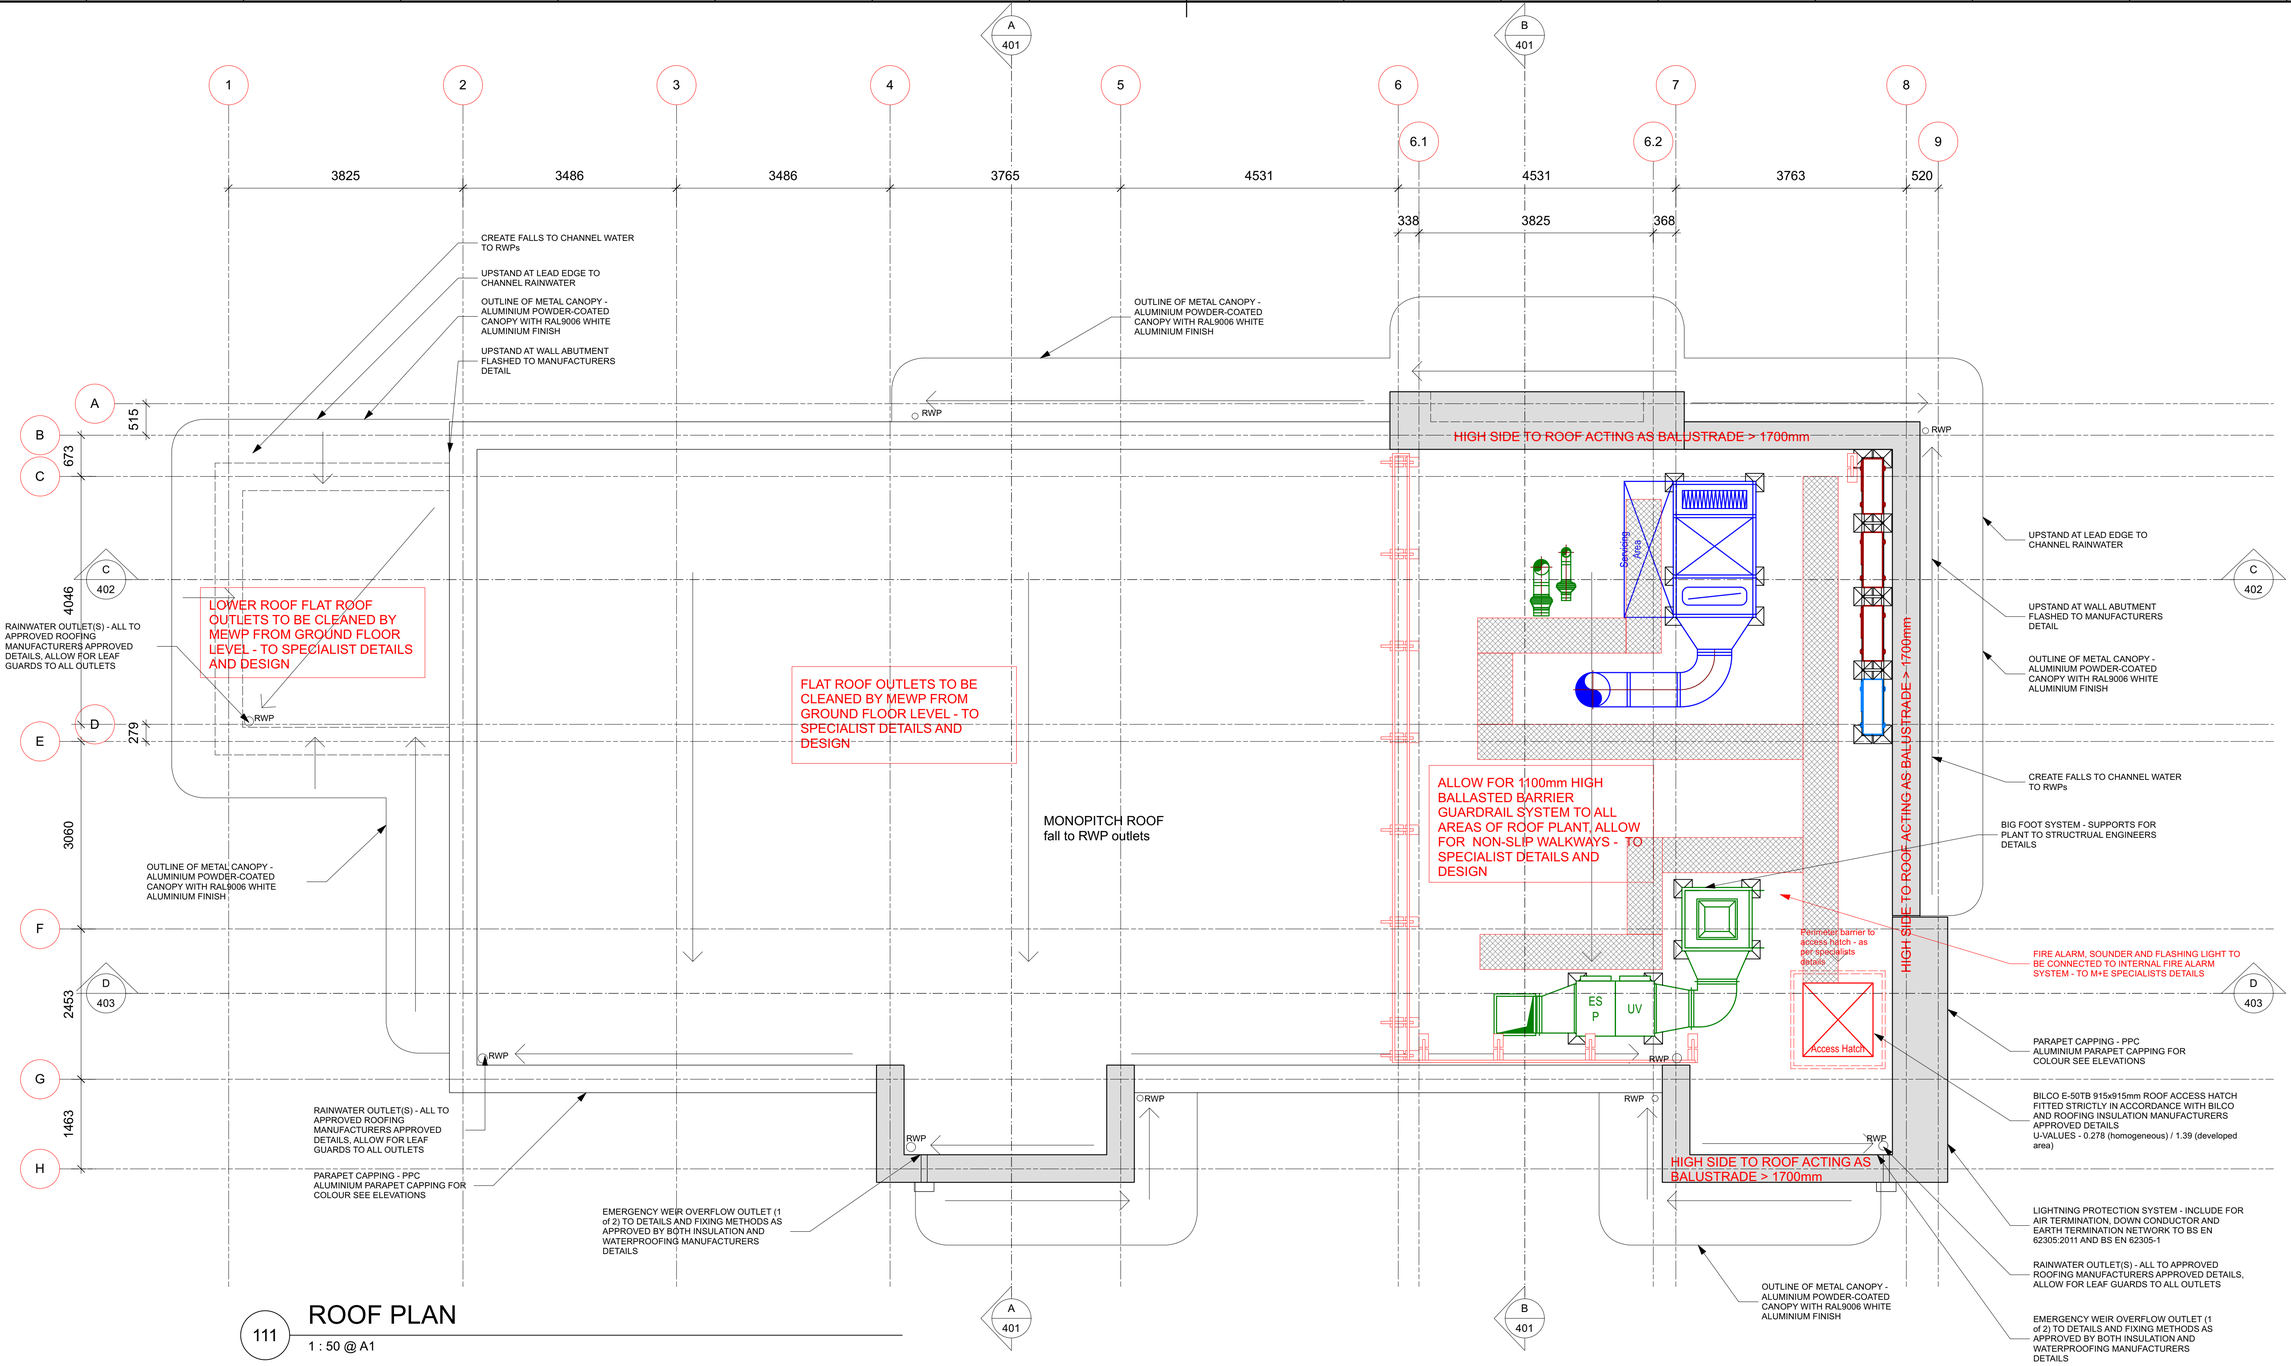


ROOF PLAN

111

1 : 50 @ A1

0 0.5m 1m 2m 3m 4m 5m

NO	REVISION	DATE	INITIAL
-	-	-	-

NOTES:

1. DO NOT SCALE.
2. CONTRACTOR TO CHECK ALL DIMENSIONS AND REPORT OMISSIONS AND ERRORS TO THE ARCHITECT.
3. HURSTWOOD DESIGN GROUP ACCEPTS NO LIABILITY FOR USE OF THIS DRAWING BY PARTIES OTHER THAN THE PARTY FOR WHOM IT WAS PREPARED OR FOR PURPOSES OTHER THAN THOSE FOR WHICH IT WAS PREPARED.
4. THIS DRAWING IS ISSUED IN DWG FORMAT AS AN UNCONTROLLED VERSION TO ENABLE THE RECIPIENT TO PREPARE THEIR OWN DOCUMENTS, DRAWINGS, MODELS FOR WHICH THEY ARE SOLELY RESPONSIBLE. THIS DRAWING IS BASED ON PROJECT INFORMATION CURRENT AT THE TIME OF ISSUE. HURSTWOOD DESIGN GROUP ACCEPTS NO LIABILITY FOR ANY ALTERATIONS OR ADDITIONS TO OR DISCREPANCIES ARISING OUT OF ANY CHANGE TO SUCH PROJECT INFORMATION THAT OCCURS TO THE INFORMATION AFTER IT IS ISSUED BY HURSTWOOD DESIGN GROUP.
5. THE DRAWING IS COPYRIGHT AND MAY NOT BE REPRODUCED WITHOUT PERMISSION OF HURSTWOOD DESIGN GROUP AND DETAILS CONTAINED THEREIN REMAIN VESTED IN HURSTWOOD DESIGN GROUP.

N

CLIENT:	FIVE GUYS
PROJECT:	RESTAURANT BUILDING SHELL
SITE:	SHOWCASE CINEMA, READING ROAD, WINNERSH, WOKINGHAM, BERKSHIRE, RG41 5HG.
TITLE:	PROPOSED ROOF PLAN

SCALE	SHEET SIZE	CREATED BY	DATE CREATED
1:50	A1	SP	04/04/2022

ORIGINATOR	PROJECT NUMBER	DISCIPLINE	SHEET NUMBER	REV	STATUS
HDG	0233	A	111	R3	CONSTRUCTION

COPYRIGHT © SGSM LIMITED. ALL RIGHTS RESERVED.

HURSTWOOD DESIGN GROUP

ARCITECTURE
INTERIOR DESIGN
PROJECT MANAGEMENT

KINGFISHER HOUSE
HURSTWOOD GRANGE
HURSTWOOD LANE
HAYWARDS HEATH
WEST SUSSES RH17 7QX

WWW.HURSTWOOD-DESIGN.COM