
0 1 2 3 4 5

VISUAL SCALE (m) 1:100

NOTE:
ALL DIMENSIONS MUST BE CHECKED ON SITE AND NOT SCALED FROM THIS DRAWING.
FOR USE IN PRECISE NAMED LOCATION ONLY. COPYRIGHT RESERVED.

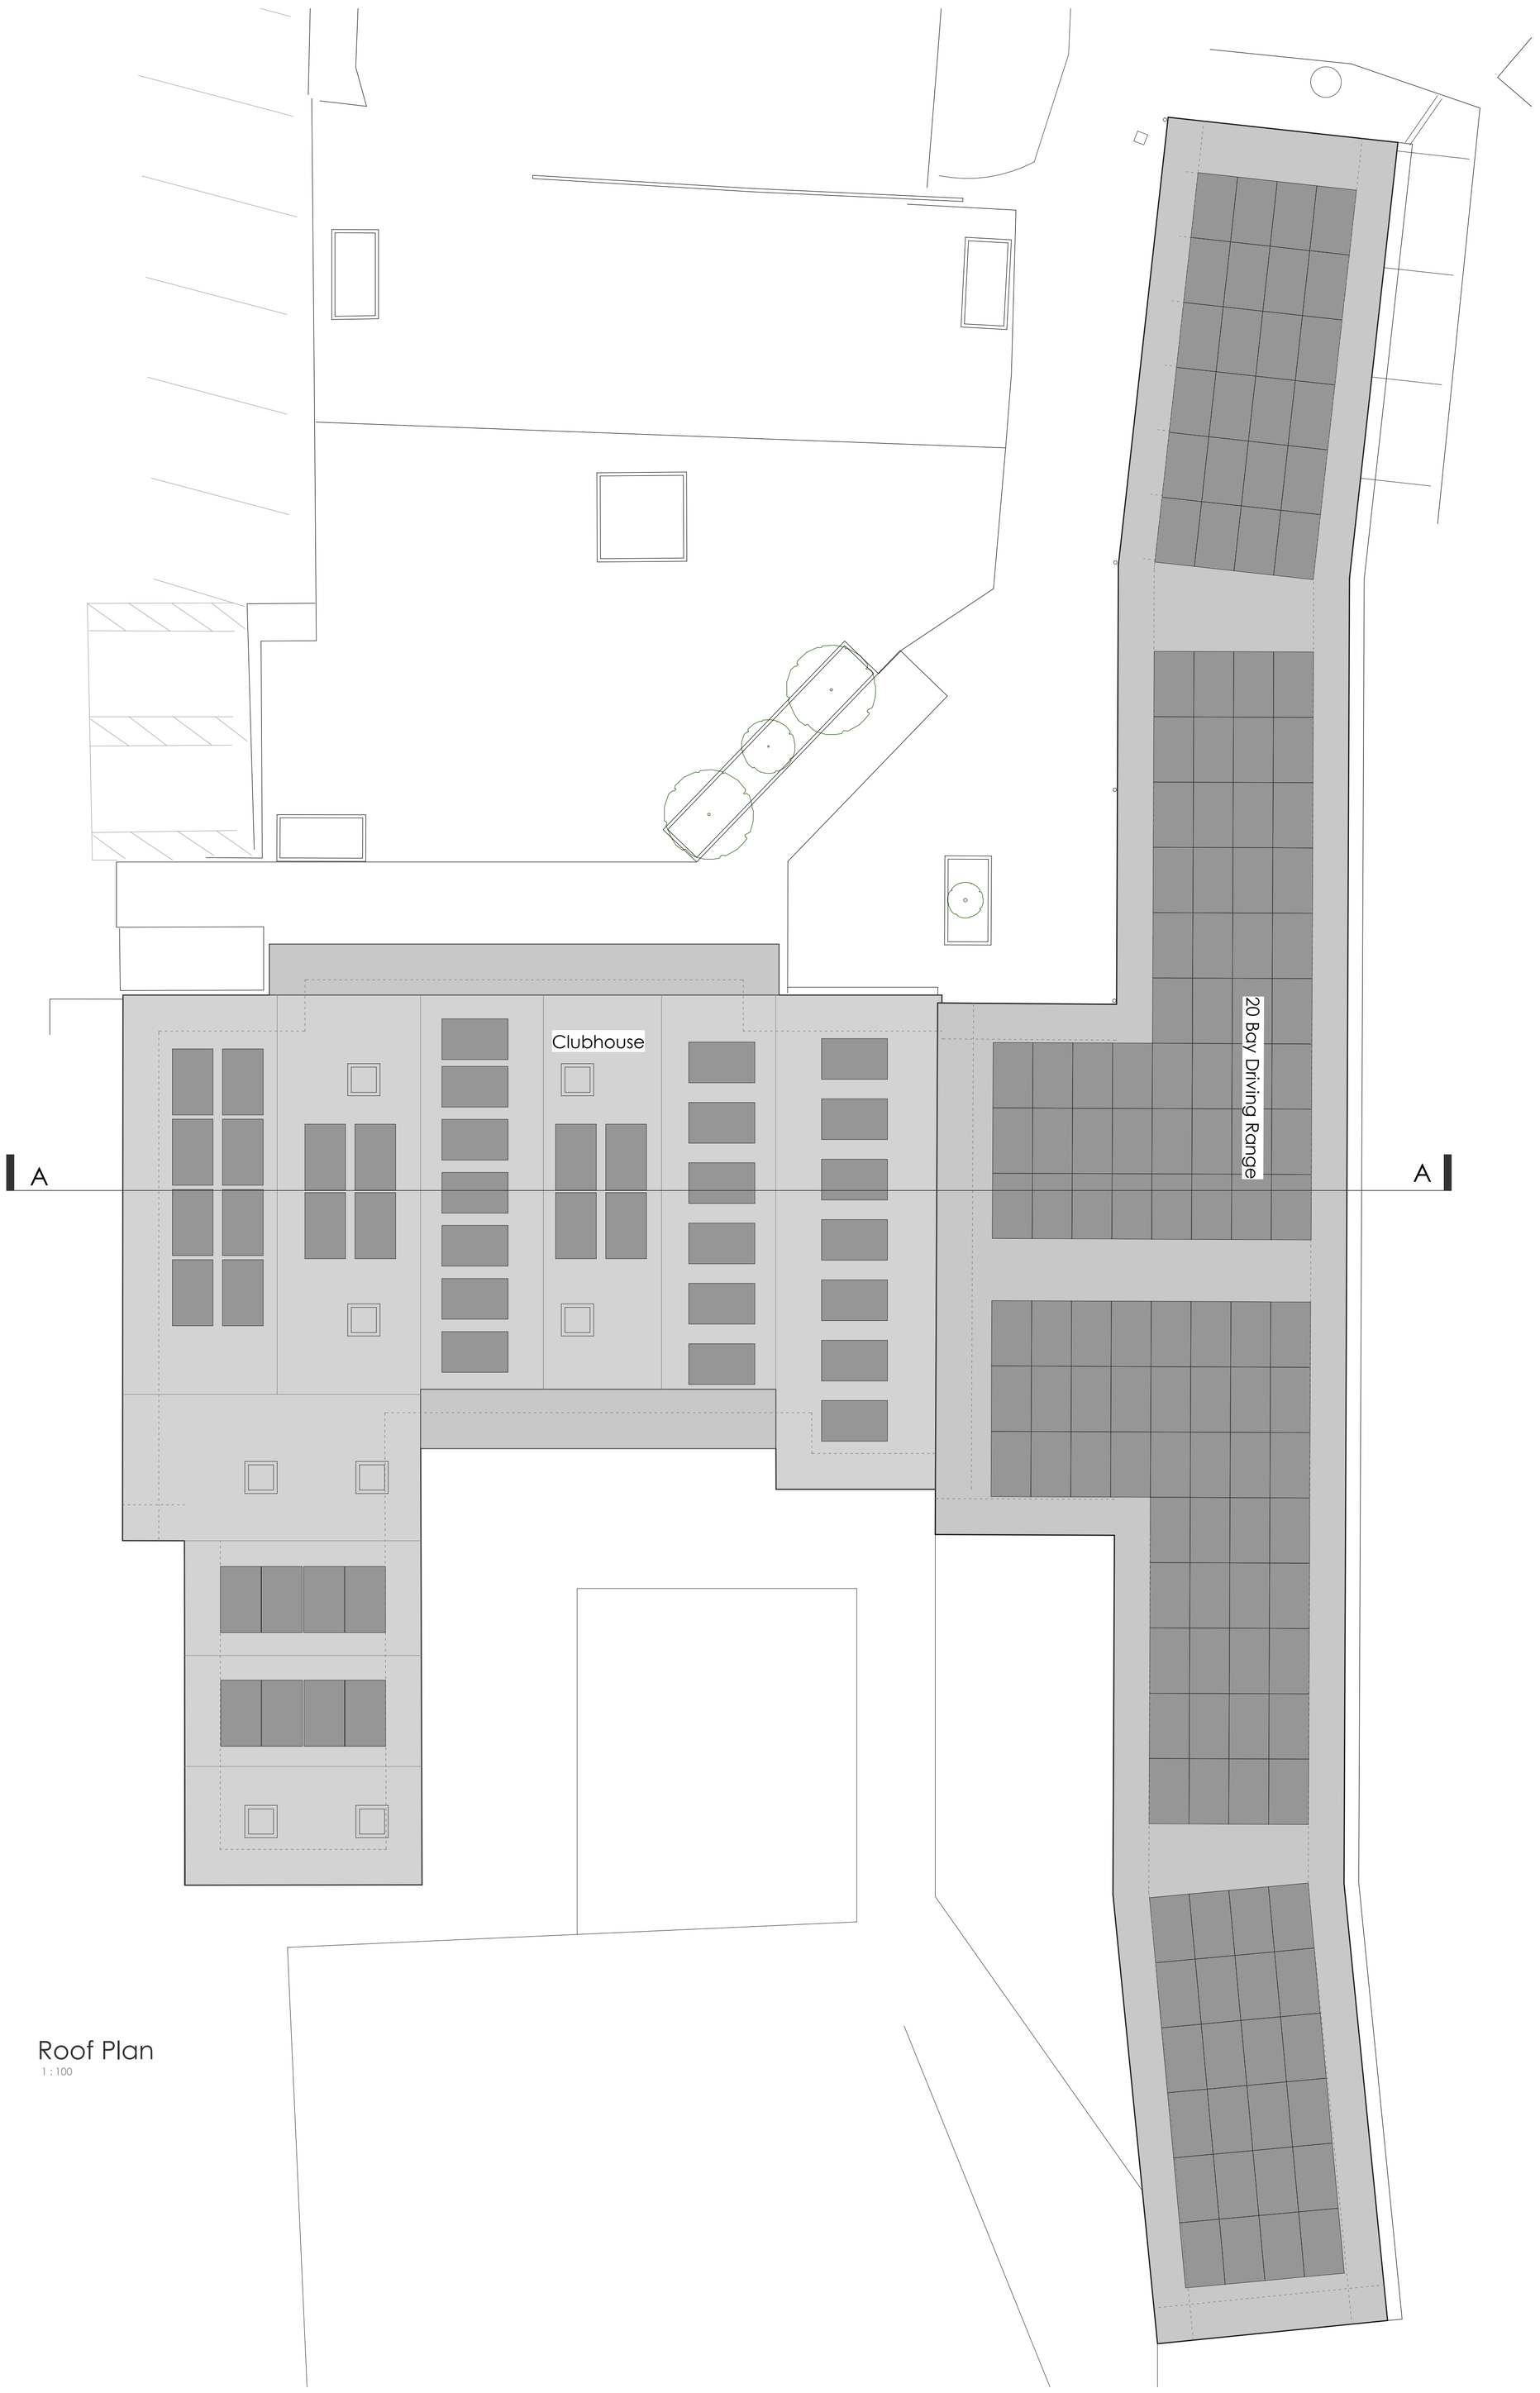

Roof Plan
1 : 100

revision	date	description

project title
WOKINGHAM FAMILY GOLF COURSE

drawing title
Roof Plan As Proposed

first issued	drawn	scale @ A1
18/11/25	CH	1:100

job/drawing no/revision
25-036 - PRE03 -

ENZA Architects
www.enzaarchitects.co.uk I info@enzaarchitects.co.uk