

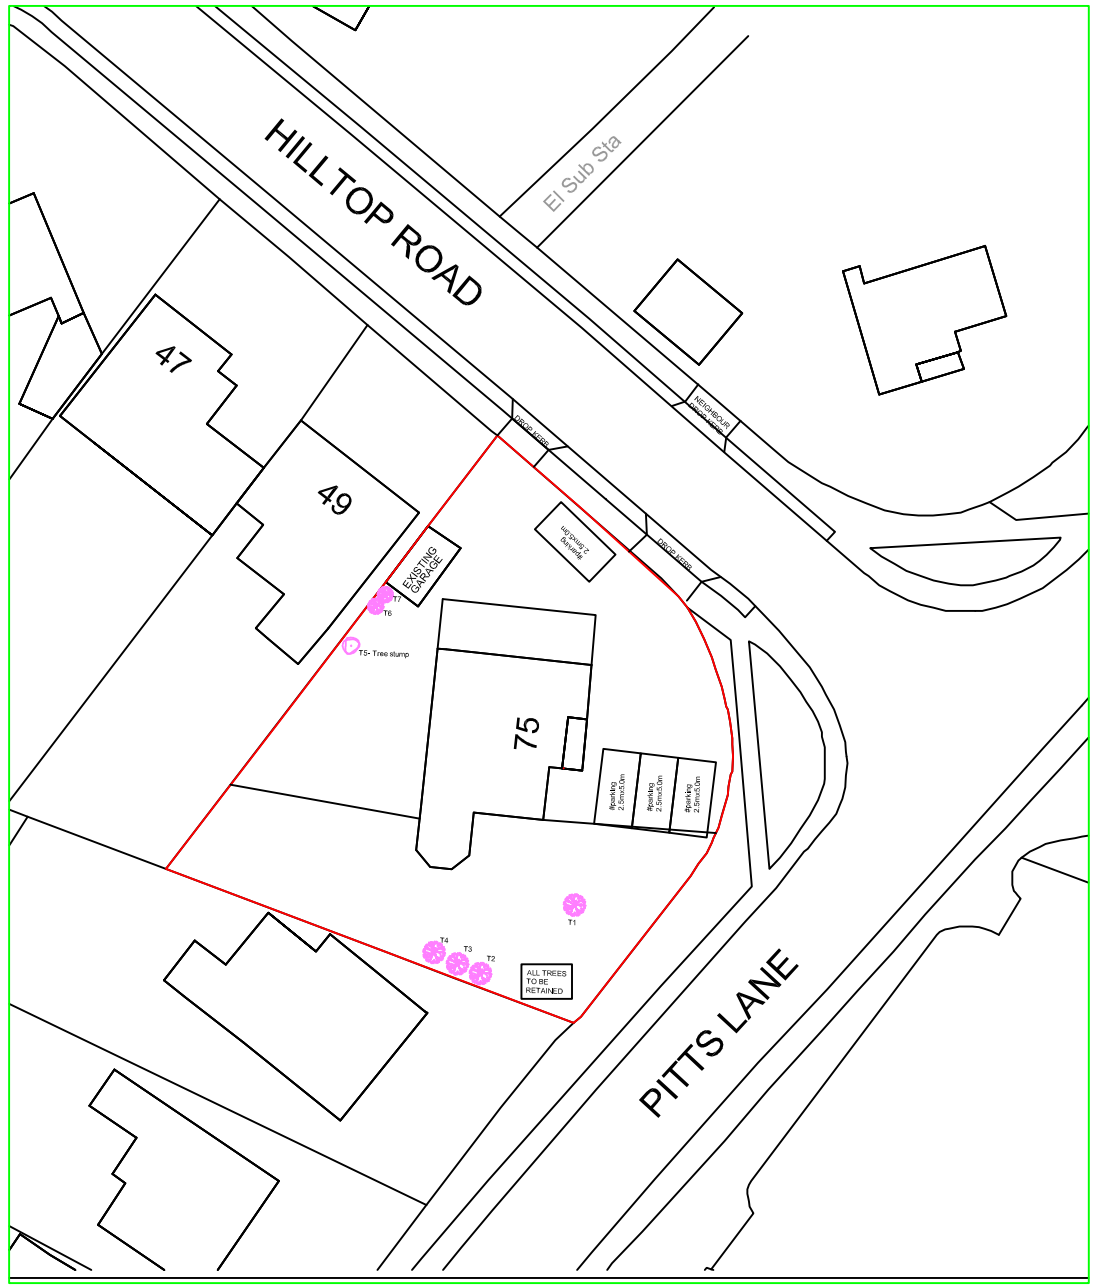


1 EXISTING BLOCK PLAN

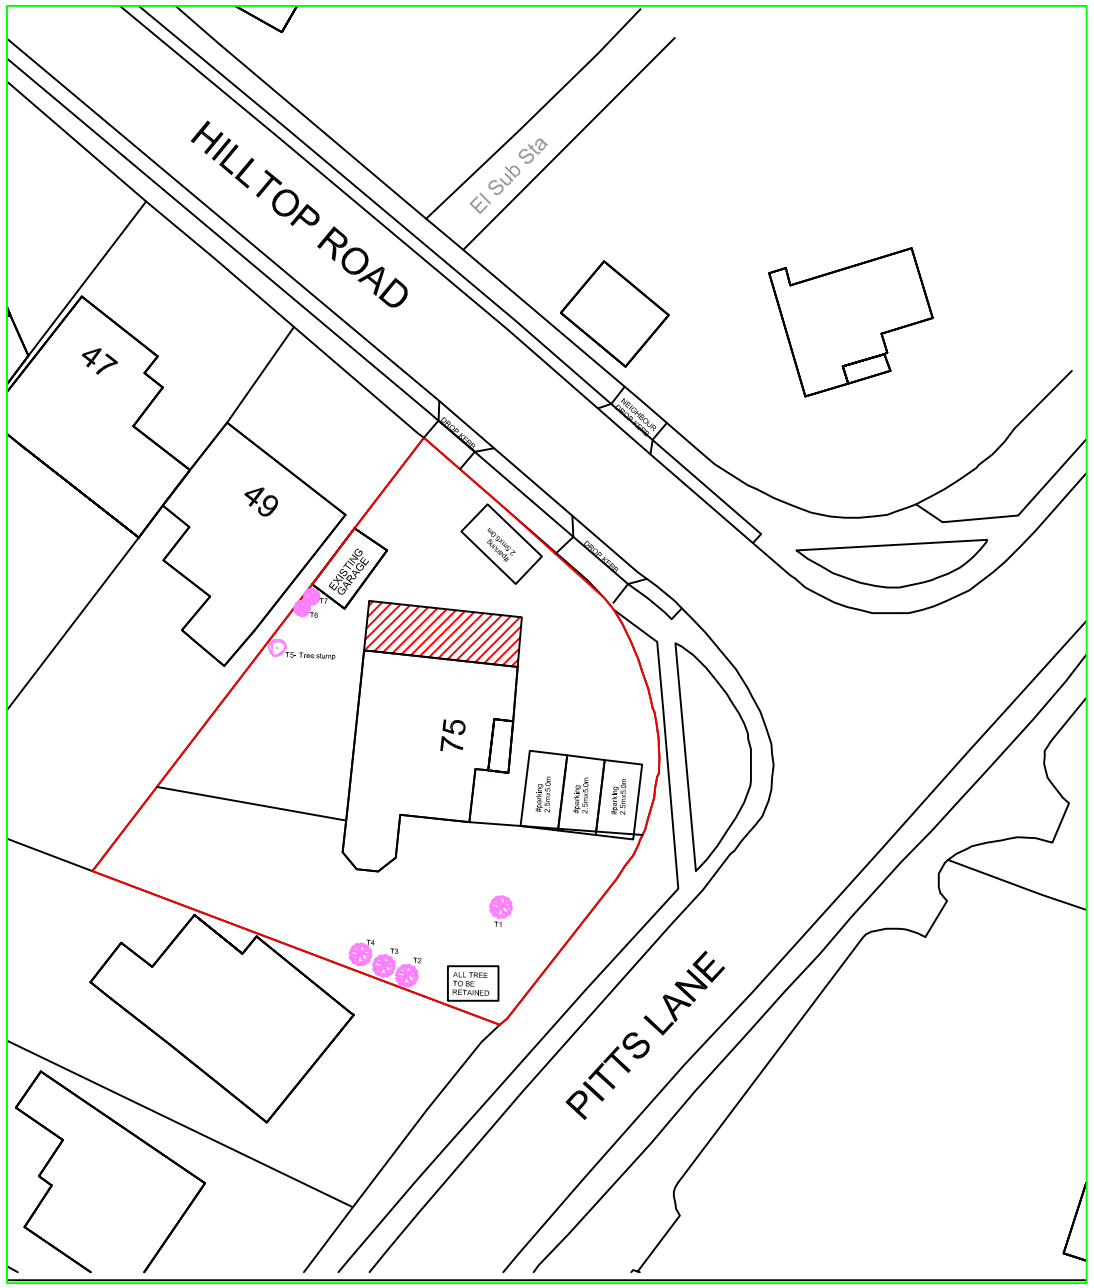


2 PROPOSED BLOCK PLAN

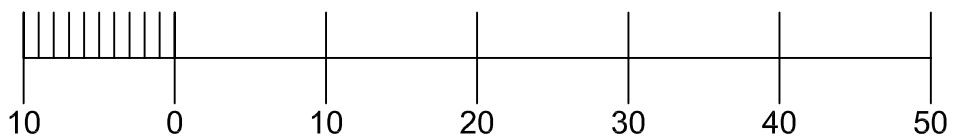

General Notes:

All dimensions are in millimeters unless noted otherwise.
All dimensions to be verified on site.
For any discrepancies and omissions, it is recipient's responsibility to verify the same specifically with the designer.
The copyright of this drawing is held by JCEng Solutions. No unauthorized use or copies are permitted without our consent.

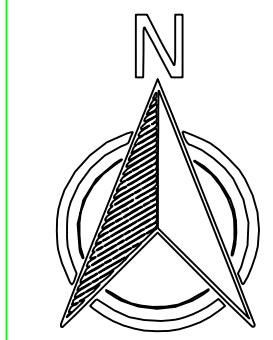

Client:
Mr. Bashir

Project Title:
Existing & Proposed Block Plan

Project Address:
75 Pitts Ln, Earley, Reading RG6 1BX

Client ID:
–

Drawing Title	Date: 03.07.2024
SITE PLAN	
Scale 1:500	A3
Drawn By: JC / Checked By: RB	
Drawing No. PP-127-RG-01	Revisions 00