

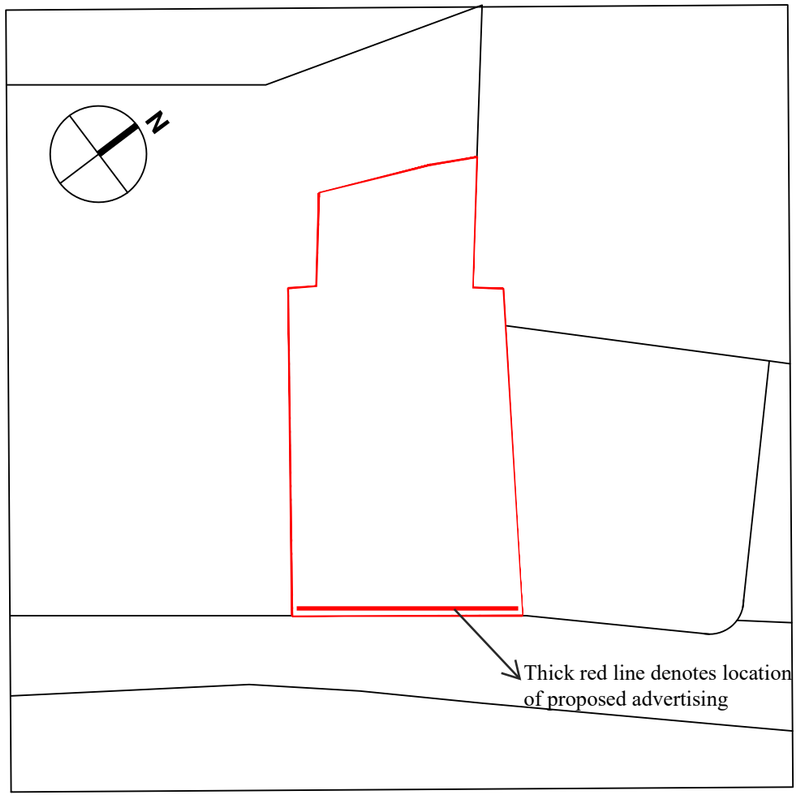



Site Plan
SCALE 1:200

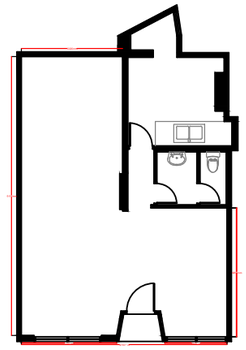


EXISTING PLAN
SCALE 1:200

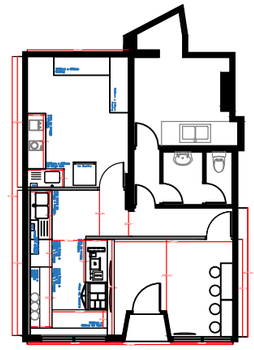


FURNITURE PLAN
SCALE 1:200

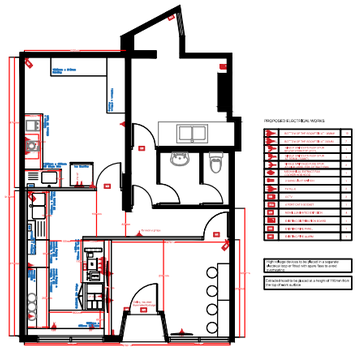


ELECTRICAL PLAN
SCALE 1:200

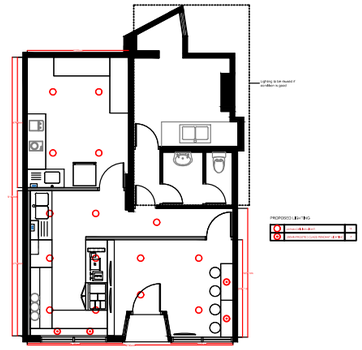


CEILING PLAN
SCALE 1:200

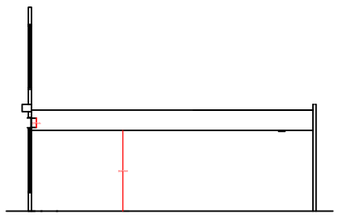


EXISTING SECTION
SCALE 1:200

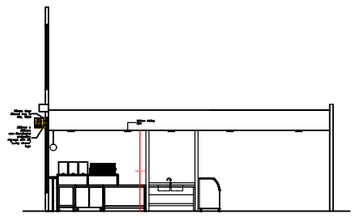


PROPOSED SECTION
SCALE 1:200

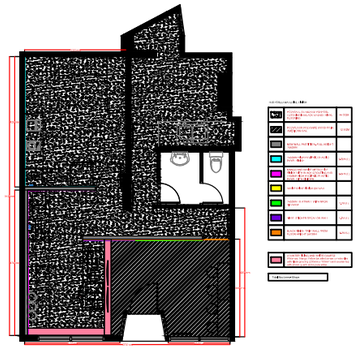

FINISHES PLAN
SCALE 1:200

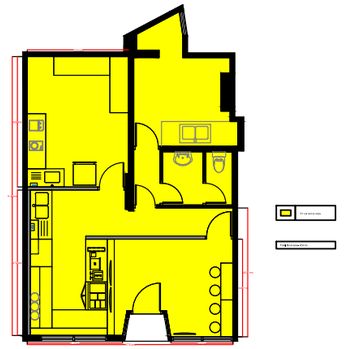

FIT-OUT PLAN
SCALE 1:200

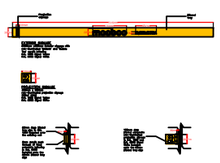

SIGNAGE DETAIL
SCALE 1:200



EXISTING ELEVATION
SCALE 1:200



PROPOSED ELEVATION
SCALE 1:200

General Notes

Existing

New

No.	Revision/Issue	Date
1	Existing Floor Plan	15/05

Client
Mooboo

Drawn By
ASA

Project Name and Address
13 Denmark St, Wokingham RG40 2AY, UK

Project
Wokingham

Date
08/03/2024

Scale
1:200

Sheet