


Drawing No.	Revision 1
Client Mr S Holdship	

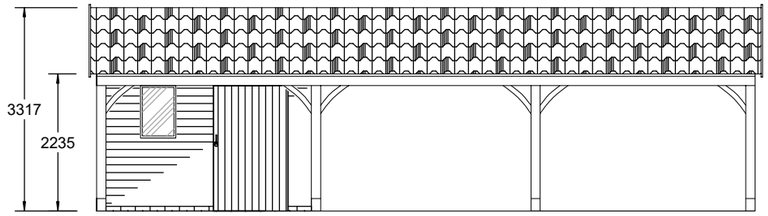


Front Elevation

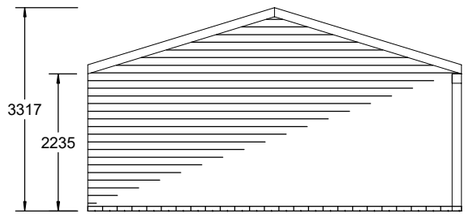


Side Elevations

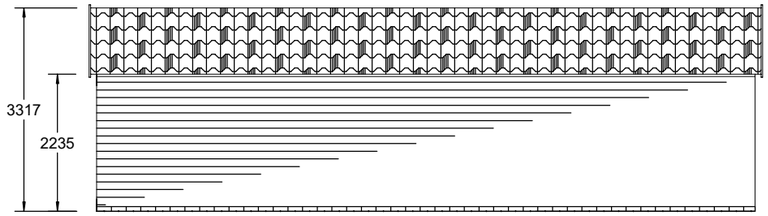


Rear Elevation

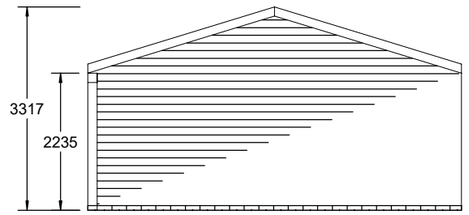


Base Plan

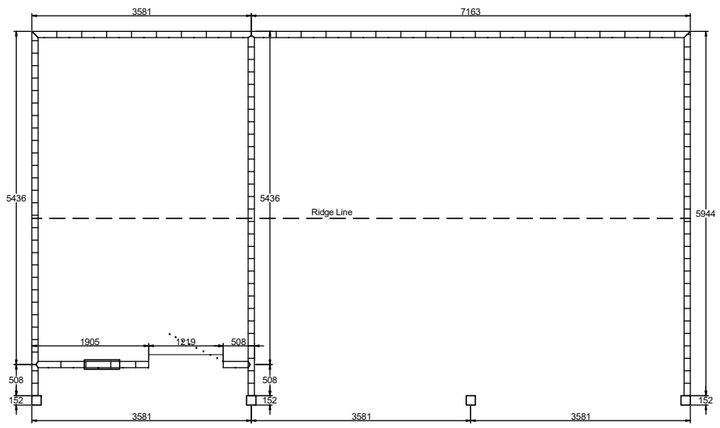

Roof Plan

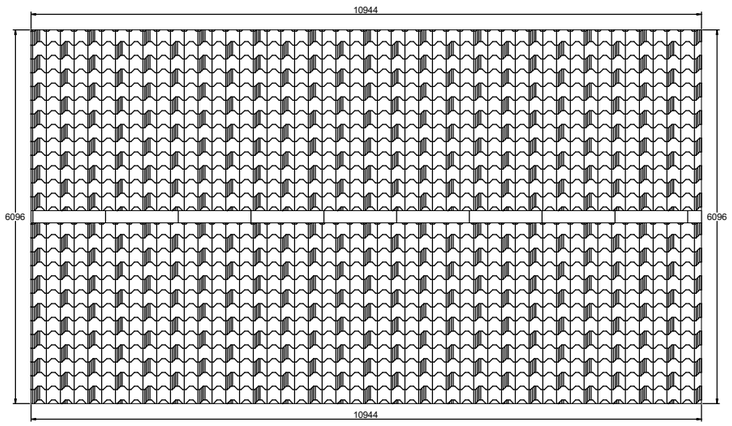

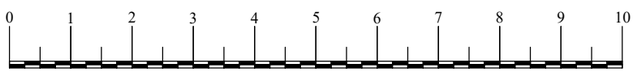

Scale Bar 1:100

Drawn by: **Fred Pragnell** Date: **11.06.2026**

CHART TIMBER BUILDINGS

Scale: 1:100 on A3	ALL DIMENSIONS ARE IN MM
Client: Mr S Holdship	
Sign & Return: _____	

CHART STABLES / CHART GARAGES / CHART GARDEN BUILDINGS

Description / Range	Order No.	Revision
(refer to above plan for exact dims) 1 x 10.9m x 6.1m Chart C/House Incorporating: 2 x 3.6m x 6.1m Open Bays 1 x 3.6m x 6.1m Enclosed Recessed Bay CHART C/House Range 12mm Shiplap Cladding		1

Walls are constructed by using 88mm x 38mm cls spaced at 600mm centres, then covered in pressure impregnated Shiplap exterior cladding.
Roof purlins are 125mm x 50mm cls held in place by Jiffy joist holders on pre-fabricated trusses pitched at 17°, then lined with OSB and covered in Onduvilla Tiles
150mm x 150mm Pressure Treated Softwood Postwork
All fittings are galvanised.

This Drawing is NOT intended for Ground Works. When laying a Base refer to Manufacturer for base details in IMPERIAL dimensions.