

The scaling of this drawing cannot be assured

Revision	Date	Initial
A - Elevation title amended	03.11.25	SJ

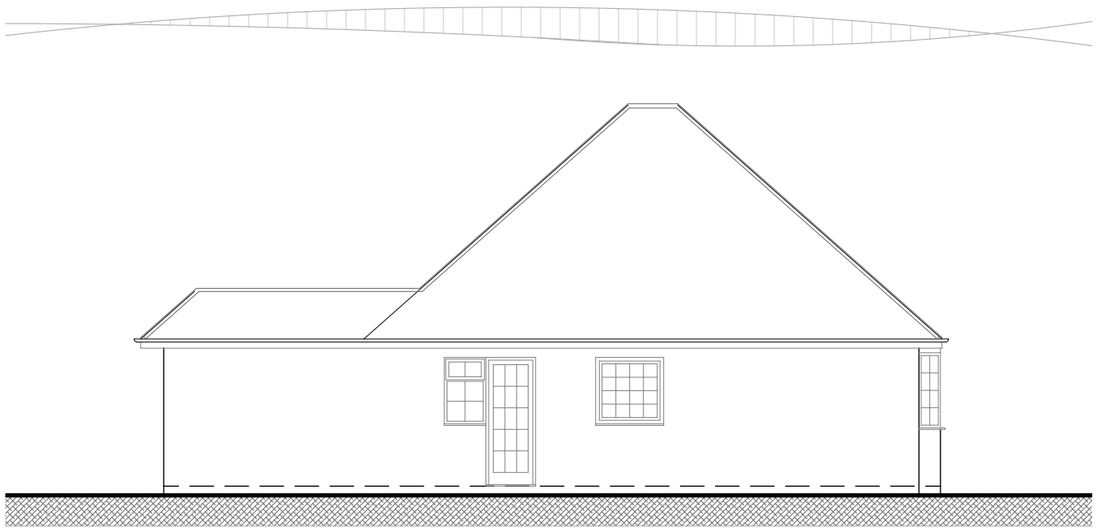

1 East Elevation

Existing SCALE 1:100

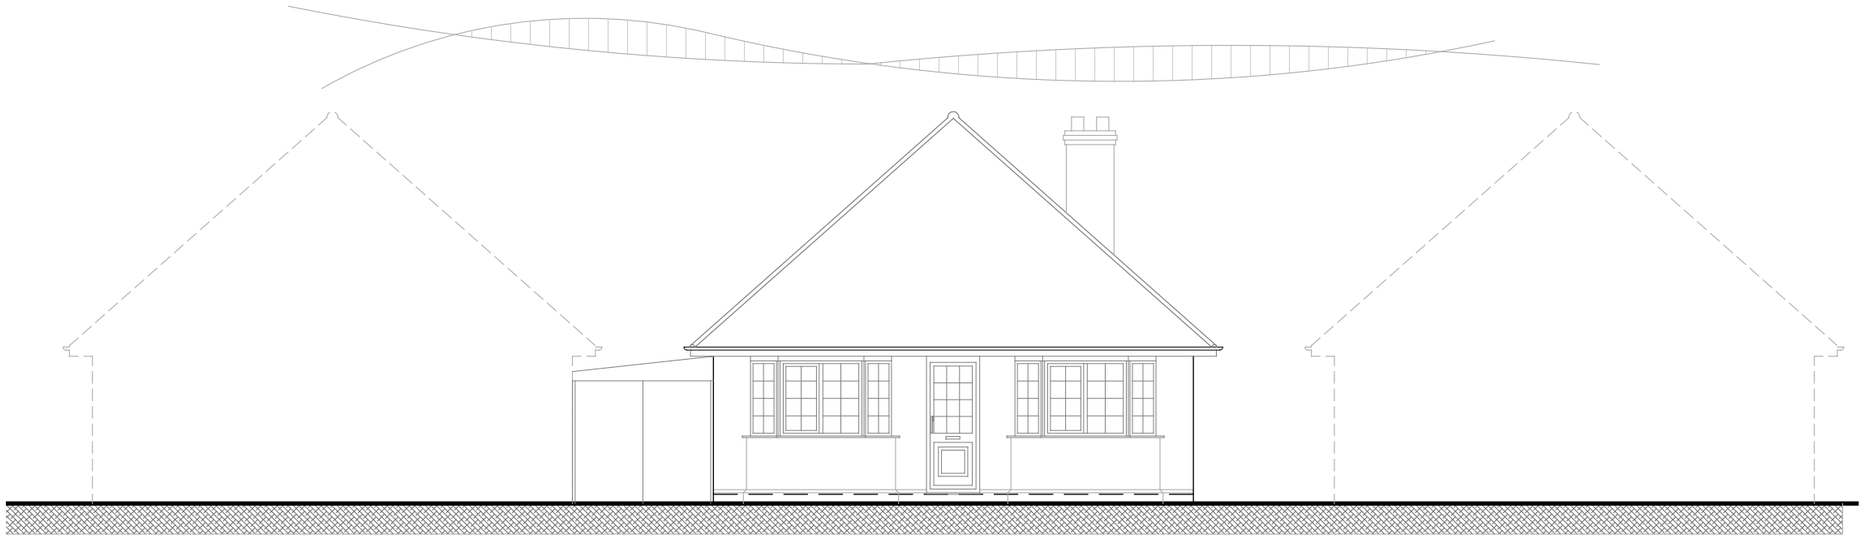

2 South Elevation

Existing SCALE 1:100

This drawing has been prepared without the benefit of a measured building survey or topographic information.

0 1 2 3 4 5m

PLANNING

Project

5 Woodlands Avenue, Woodley
Reading RG5 3HN

Drawing Title

Existing Elevations (sht 2)

Date	Scale	Drawn by
19.09.2025	As Noted@A3	SJ
Project No	**Drawing No**	**Revision**
199	005	A

ADSJ ASSOCIATES
ARCHITECTURE + DESIGN R I B A

68 Norton Road Woodley Reading Berkshire RG5 4AJ

07968 141918 info@adsj.co.uk www.adsj.co.uk