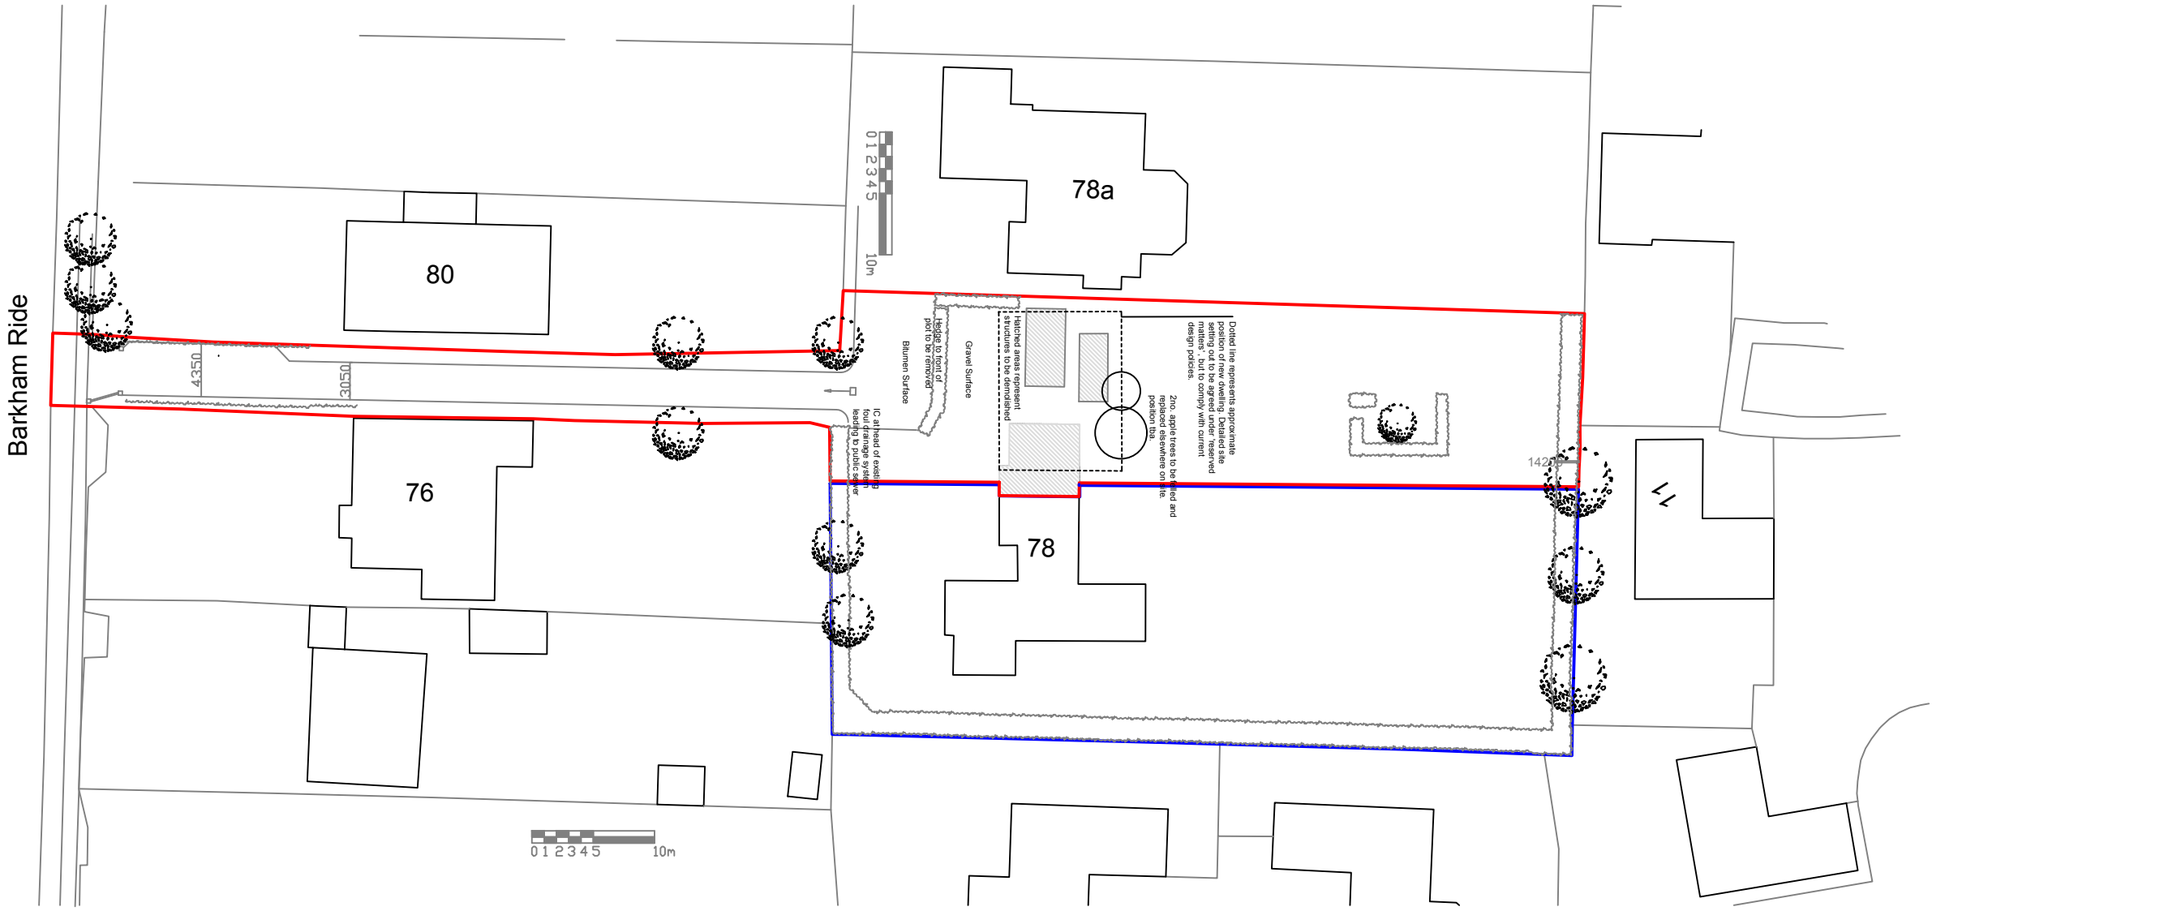


SITE PLAN

SCALE 1:500 @ A3

Rev A - 10.03.2025 -Project title and red/blue lines amended	Project:	78 Barkham Ride, Finchampstead. RG40 4ET	Scale: 1:500 @ A3
	Drawing:	Site Plan	Date: 02.03.2025
			Drawing Number: **BR/003**A