




PROPOSED FRONT ELEVATION
Scale: 1:100

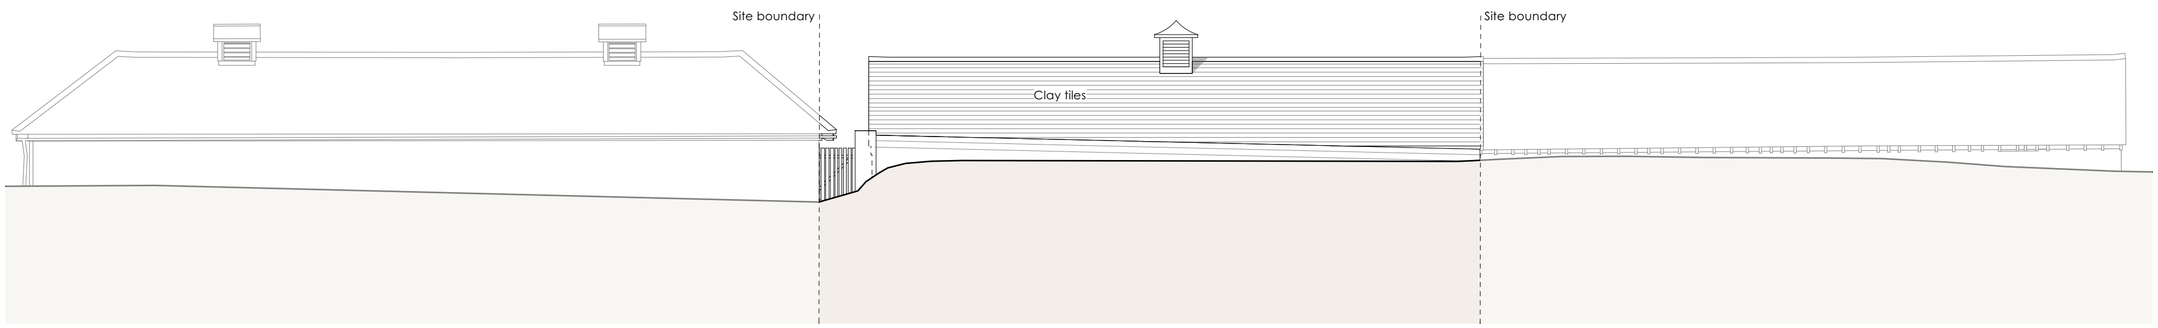


PROPOSED REAR ELEVATION
Scale: 1:100

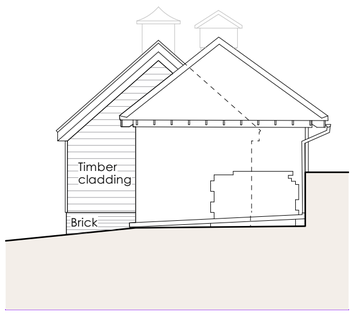

PROPOSED RHS ELEVATION
Scale: 1:100

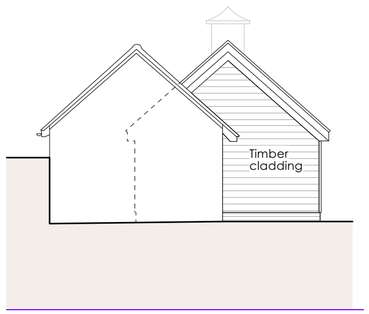

PROPOSED LHS ELEVATION
Scale: 1:100

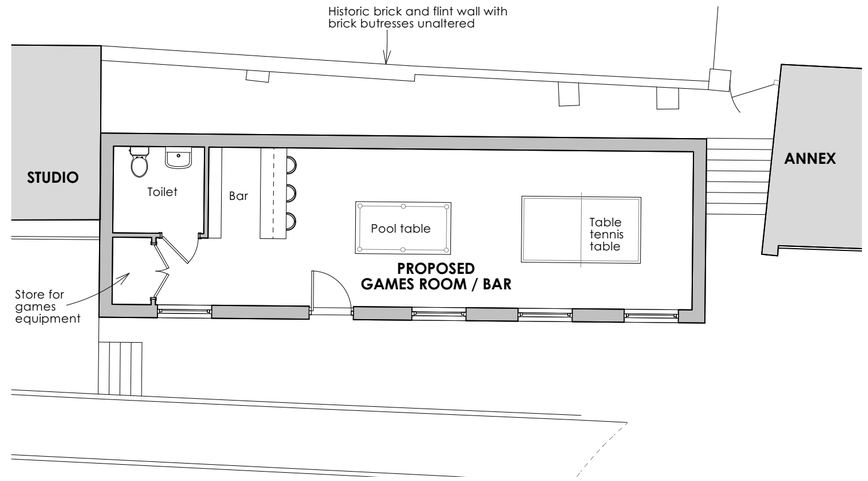

PROPOSED GF PLAN
Scale: 1:100

0 5 10 M

Scale 1:100

No.	Date:	Revision Notes:	Revised By:	Notes:

dp architects
design | planning | architecture
RIBA Chartered Practice
CIAT
DP Architects
The Old Brewery Tap, 3 Shirburn Street, Watlington, Oxfordshire, OX49 5BU
Tel: 01491 613 066 Email: mail@dparchitects.co.uk

Client
MR NIGEL HOATH

Project
RESIDENTIAL ALTERATIONS

**HOLME FARM,
ASTON,
HENLEY-ON-THAMES,
RG9 3DJ**

Drawing
PROPOSED PLANS & ELEVATIONS

Scale	Dwg No.	Revision
1:100 @A2	25 HFNH PE04	
Drawn: KR		
Date: 06/11/2025	Status: PLANNING	

Only to be scaled from for planning and land registry purposes. All figured dimensions are in millimeters unless otherwise stated. Contractors must verify all dimensions before starting work and any discrepancies are to be reported to David Parker Architects Ltd © This drawing is the property of David Parker Architects Ltd. Copyright is reserved by them and is issued on the condition that it is not copied or disclosed by or to any unauthorised persons without the prior consent in writing by David Parker Architects Ltd.