


PLOT 1087

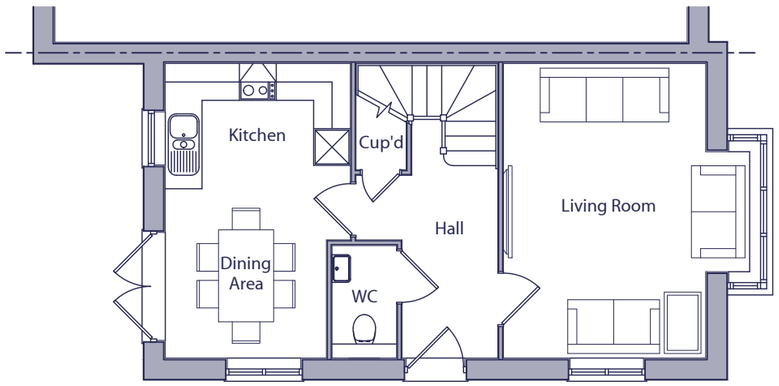


GROUND FLOOR PLAN

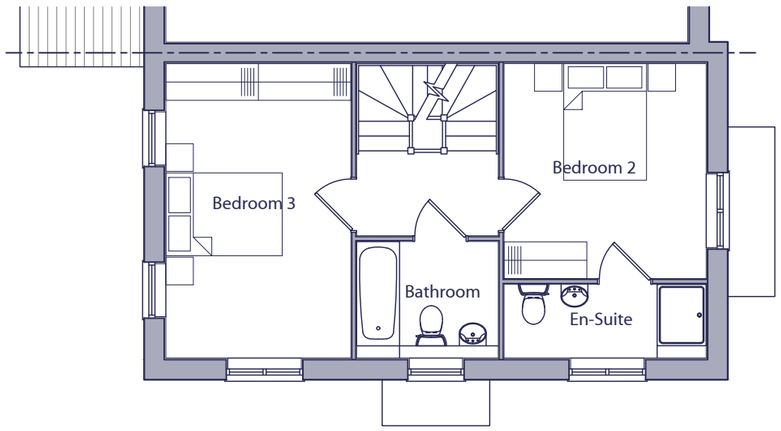

FIRST FLOOR PLAN

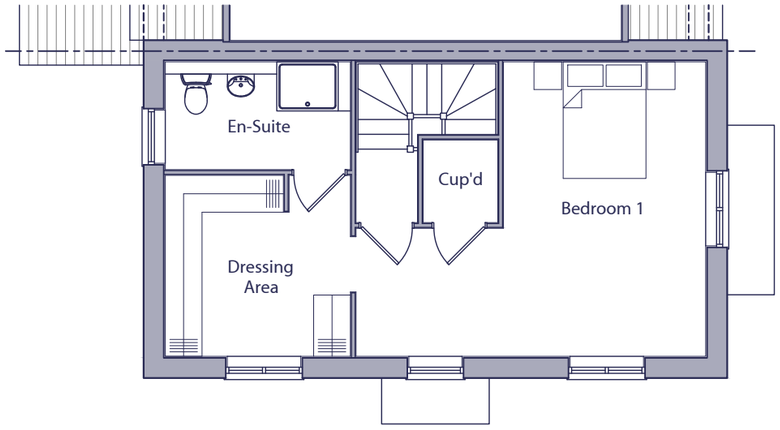

SECOND FLOOR PLAN

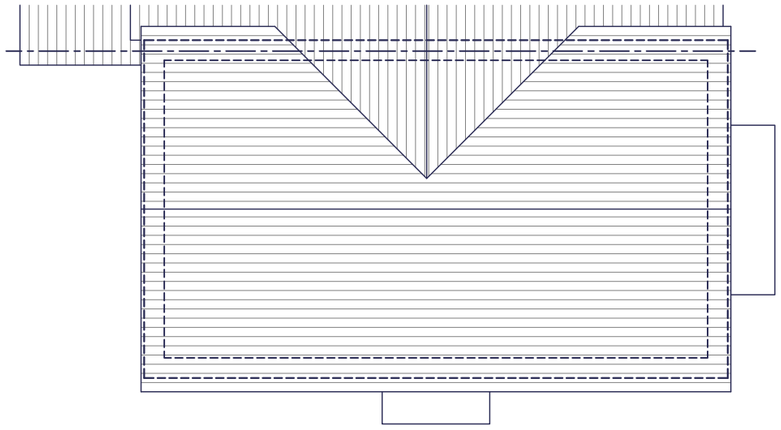

ROOF PLAN

0 1 2 3 4 5m

1:100

HOUSE TYPE 3BH - 3 BED / 6 PERSON HOUSE		
SPACE STANDARDS	REQUIRED	ACTUAL
FLOOR AREA	102.00 m^2	128.30 m^2
STORAGE	2.50 m^2	2.64 m^2
BEDROOM 1	11.50 m^2	30.11 m^2
BEDROOM 2	11.50 m^2	11.56 m^2
BEDROOM 3	11.50 m^2	14.49 m^2

Rev.	Date	Description	Drawn	Checked
-	-	-	-	-

Client: miller homes

Project: South Wokingham, Phase R10.

Drawing Title: 3BH Type - Style 1 Floor & Roof Plans

Scale: 1:100 @ A3

Date: March 2025

Drg.No.: P1914.3BH.103

Rev.: -

Drawn: MCN

Checked: DGP

File: P1914.3BH.01

Drawing Status: PLANNING

aap architecture

AAP Architecture Ltd
Unit A, Monument Business Centre, Monument Way East, Woking, Surrey GU21 5LG
T 01483 727345 **E** projects@aap-arc.co.uk **W** aap-arc.co.uk

Under the Intellectual Property Act 2014, this drawing is the copyright of AAP Architecture Ltd.