0 1m 2m 3m 4m 5m

Metric Scale 1:100

THIS DRAWING IS THE PROPERTY OF RRS DESIGNS
- COPYING / REDISTRIBUTION BY CONSENT ONLY
DO NOT SCALE FROM THIS DRAWING IF IN DOUBT ASK

NOTES

PROPOSED FRONT ELEVATION

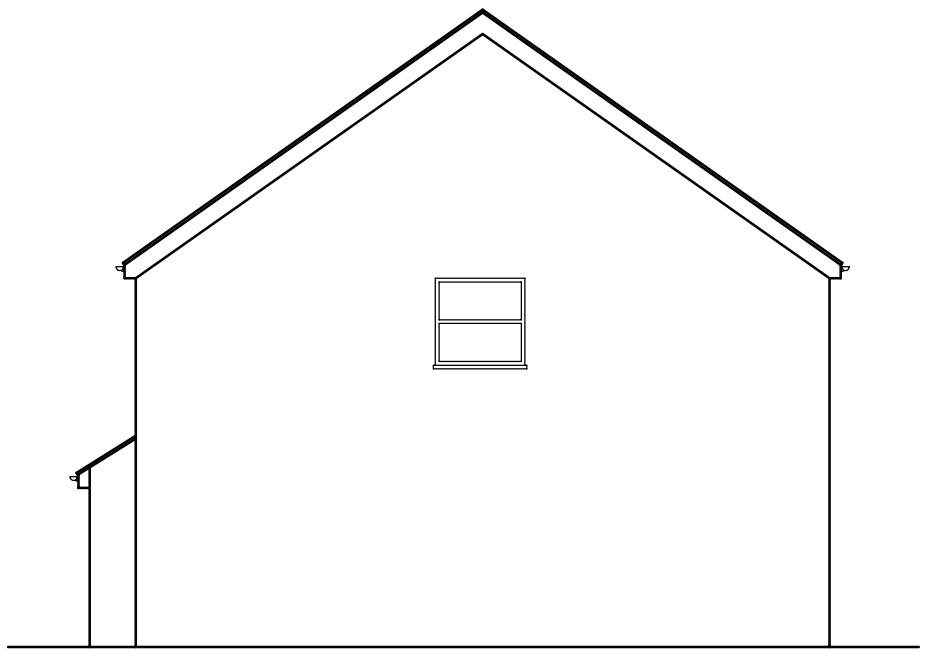

PROPOSED SIDE ELEVATION

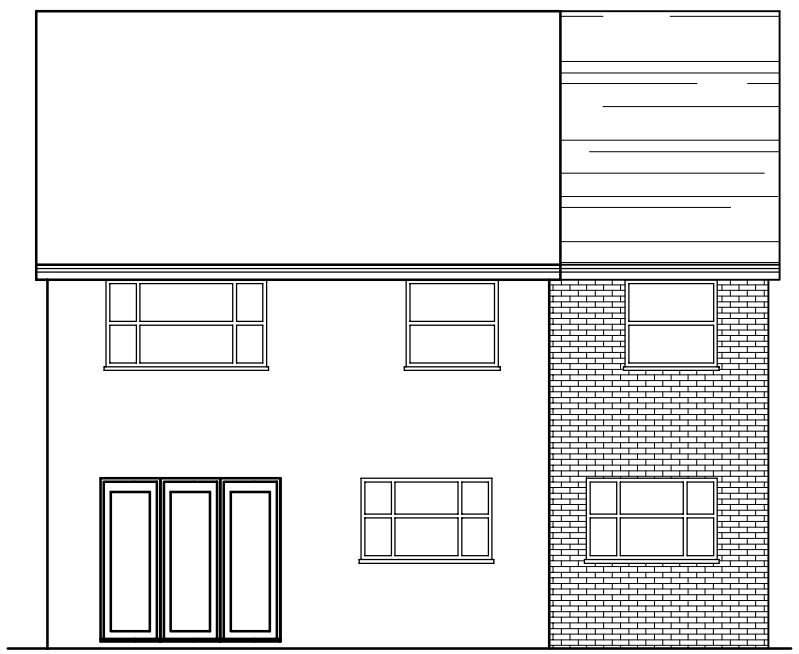

PROPOSED REAR ELEVATION

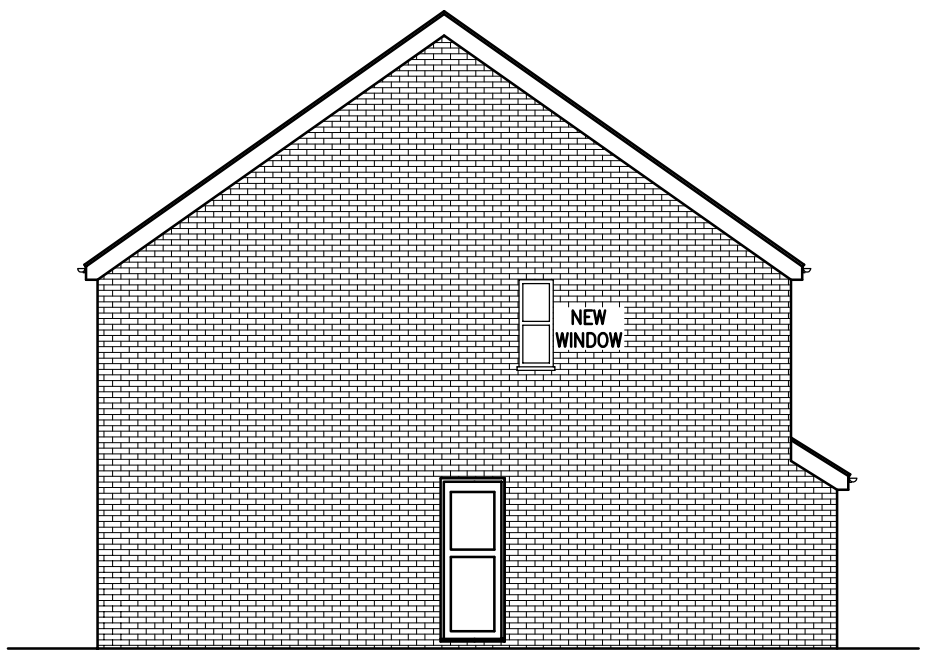

PROPOSED SIDE ELEVATION

Rev	Date	Amendment
A	-	-

PROJECT

2 RHODES CLOSE
EARLEY
READING
RG6 7XJ

TITLE

PROPOSED ELEVATIONS

RRS Designs
Architectural & Planning Services

Mobile- 07964326643
Email- amar@rrsdesigns.co.uk
Website- www.rrsdesigns.co.uk

DRAWN	SCALE @ A3
AS	1:100
DATE	
MARCH 26	

DRAWING No.	REV.			
AS00326-04	A	B	C	D
	E			