

Contractors and consultants are not to scale dimensions from this drawing

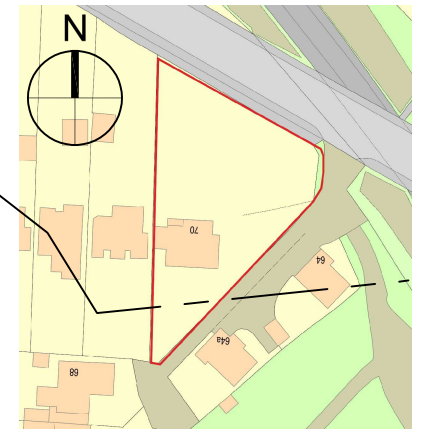

Location plan (not to scale)

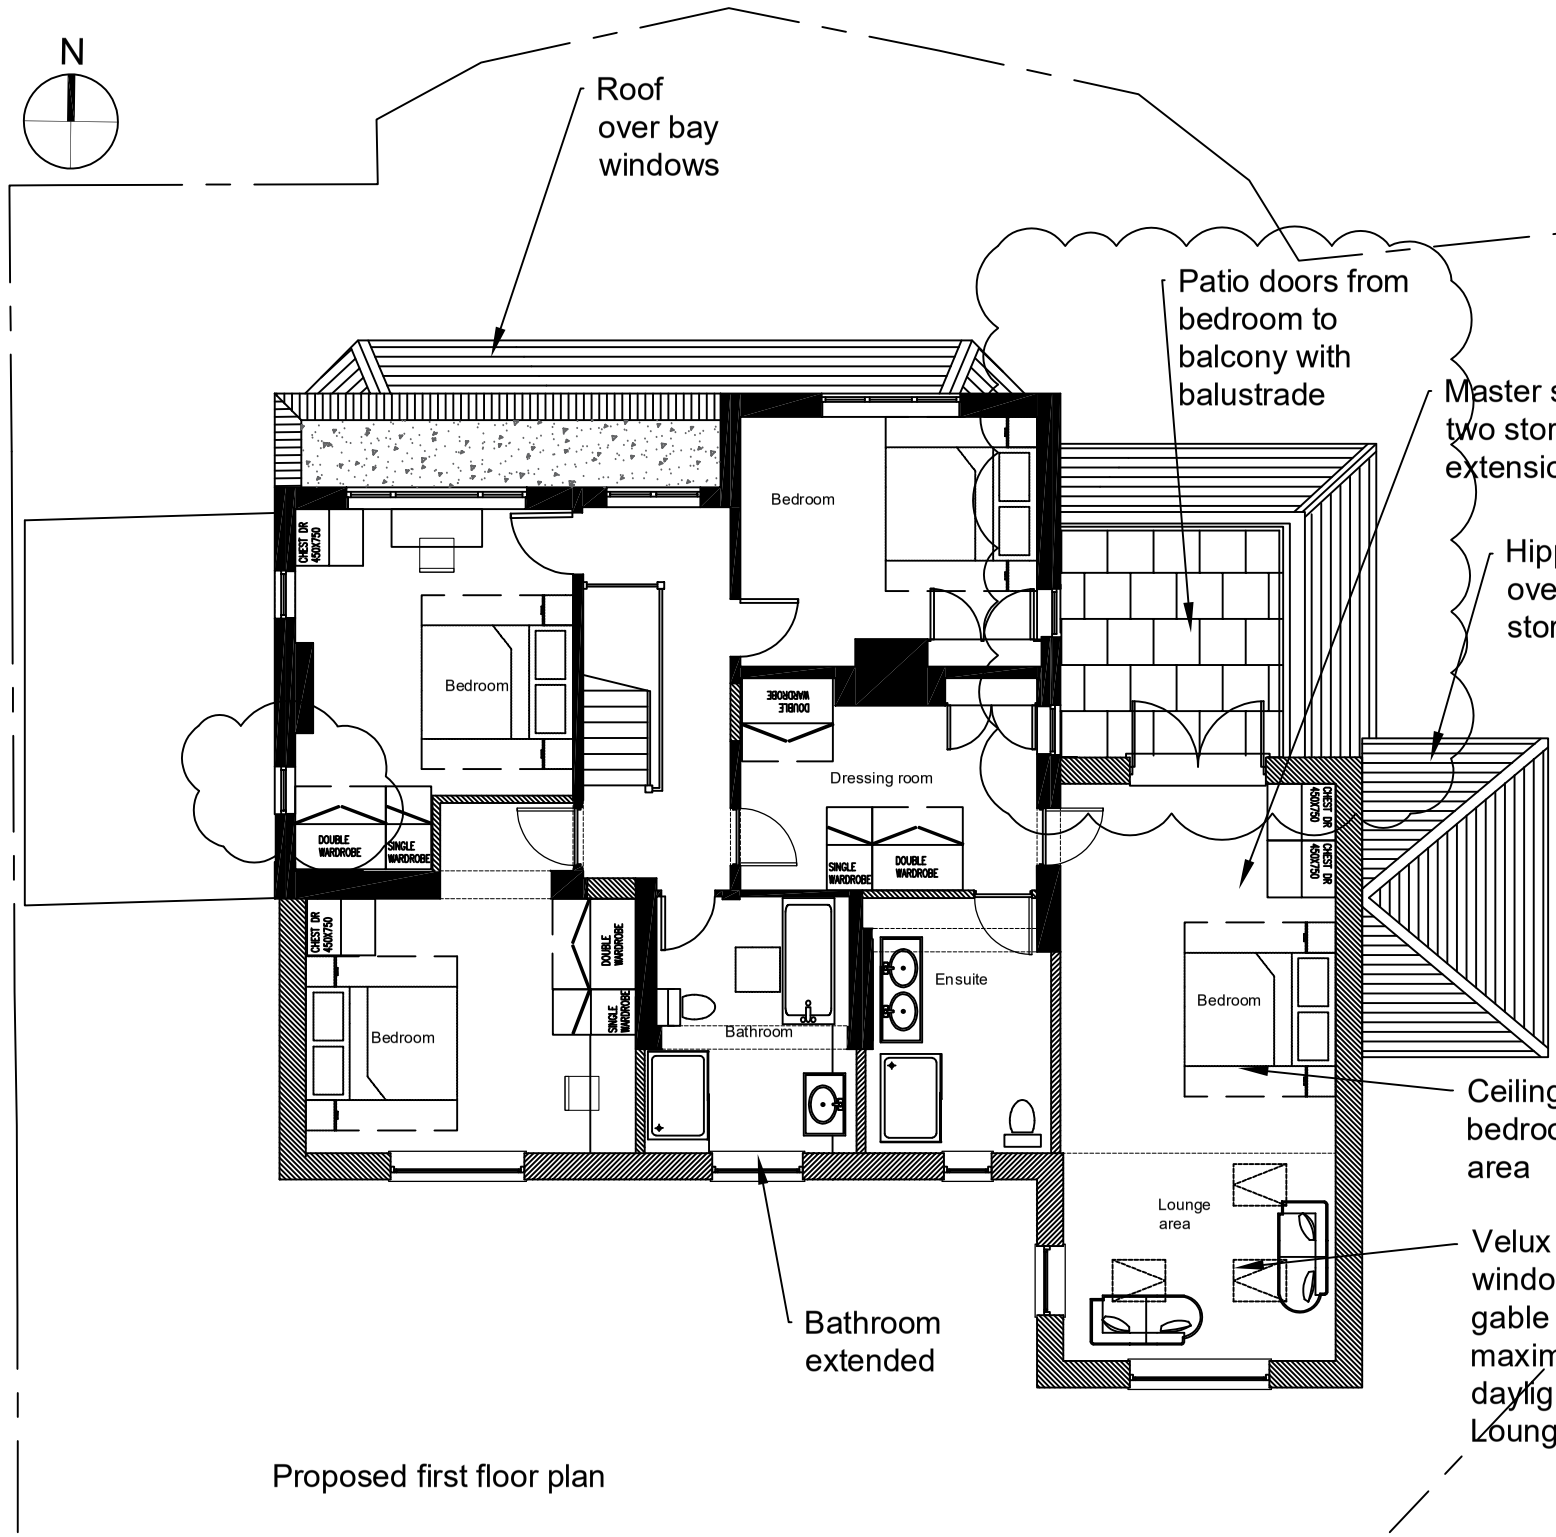

Proposed first floor plan

Proposed roof plan

SARAH GOULD ARCHITECTS
sarahgouldarchitects@gmail.com

Client
R Joyce

Project
70 Reading Road, Wokingham

Description
Proposed plans - First floor & Roof plans

0 1 2.5 5 10
SCALE BAR 1:100

Revision	Date	Description
P1	11-09-25	NMA application
P	09-09-25	Amendments

Status
Planning

Scale	Drawn By	Date
1:100@A3	SG	Dec 24
Job Number	**Drawing Number**	**Revision**
059	03-20	P1