



0 1 2 3 Metres
SCALE BAR @ 1-50

Proposed Ground Floor Plan

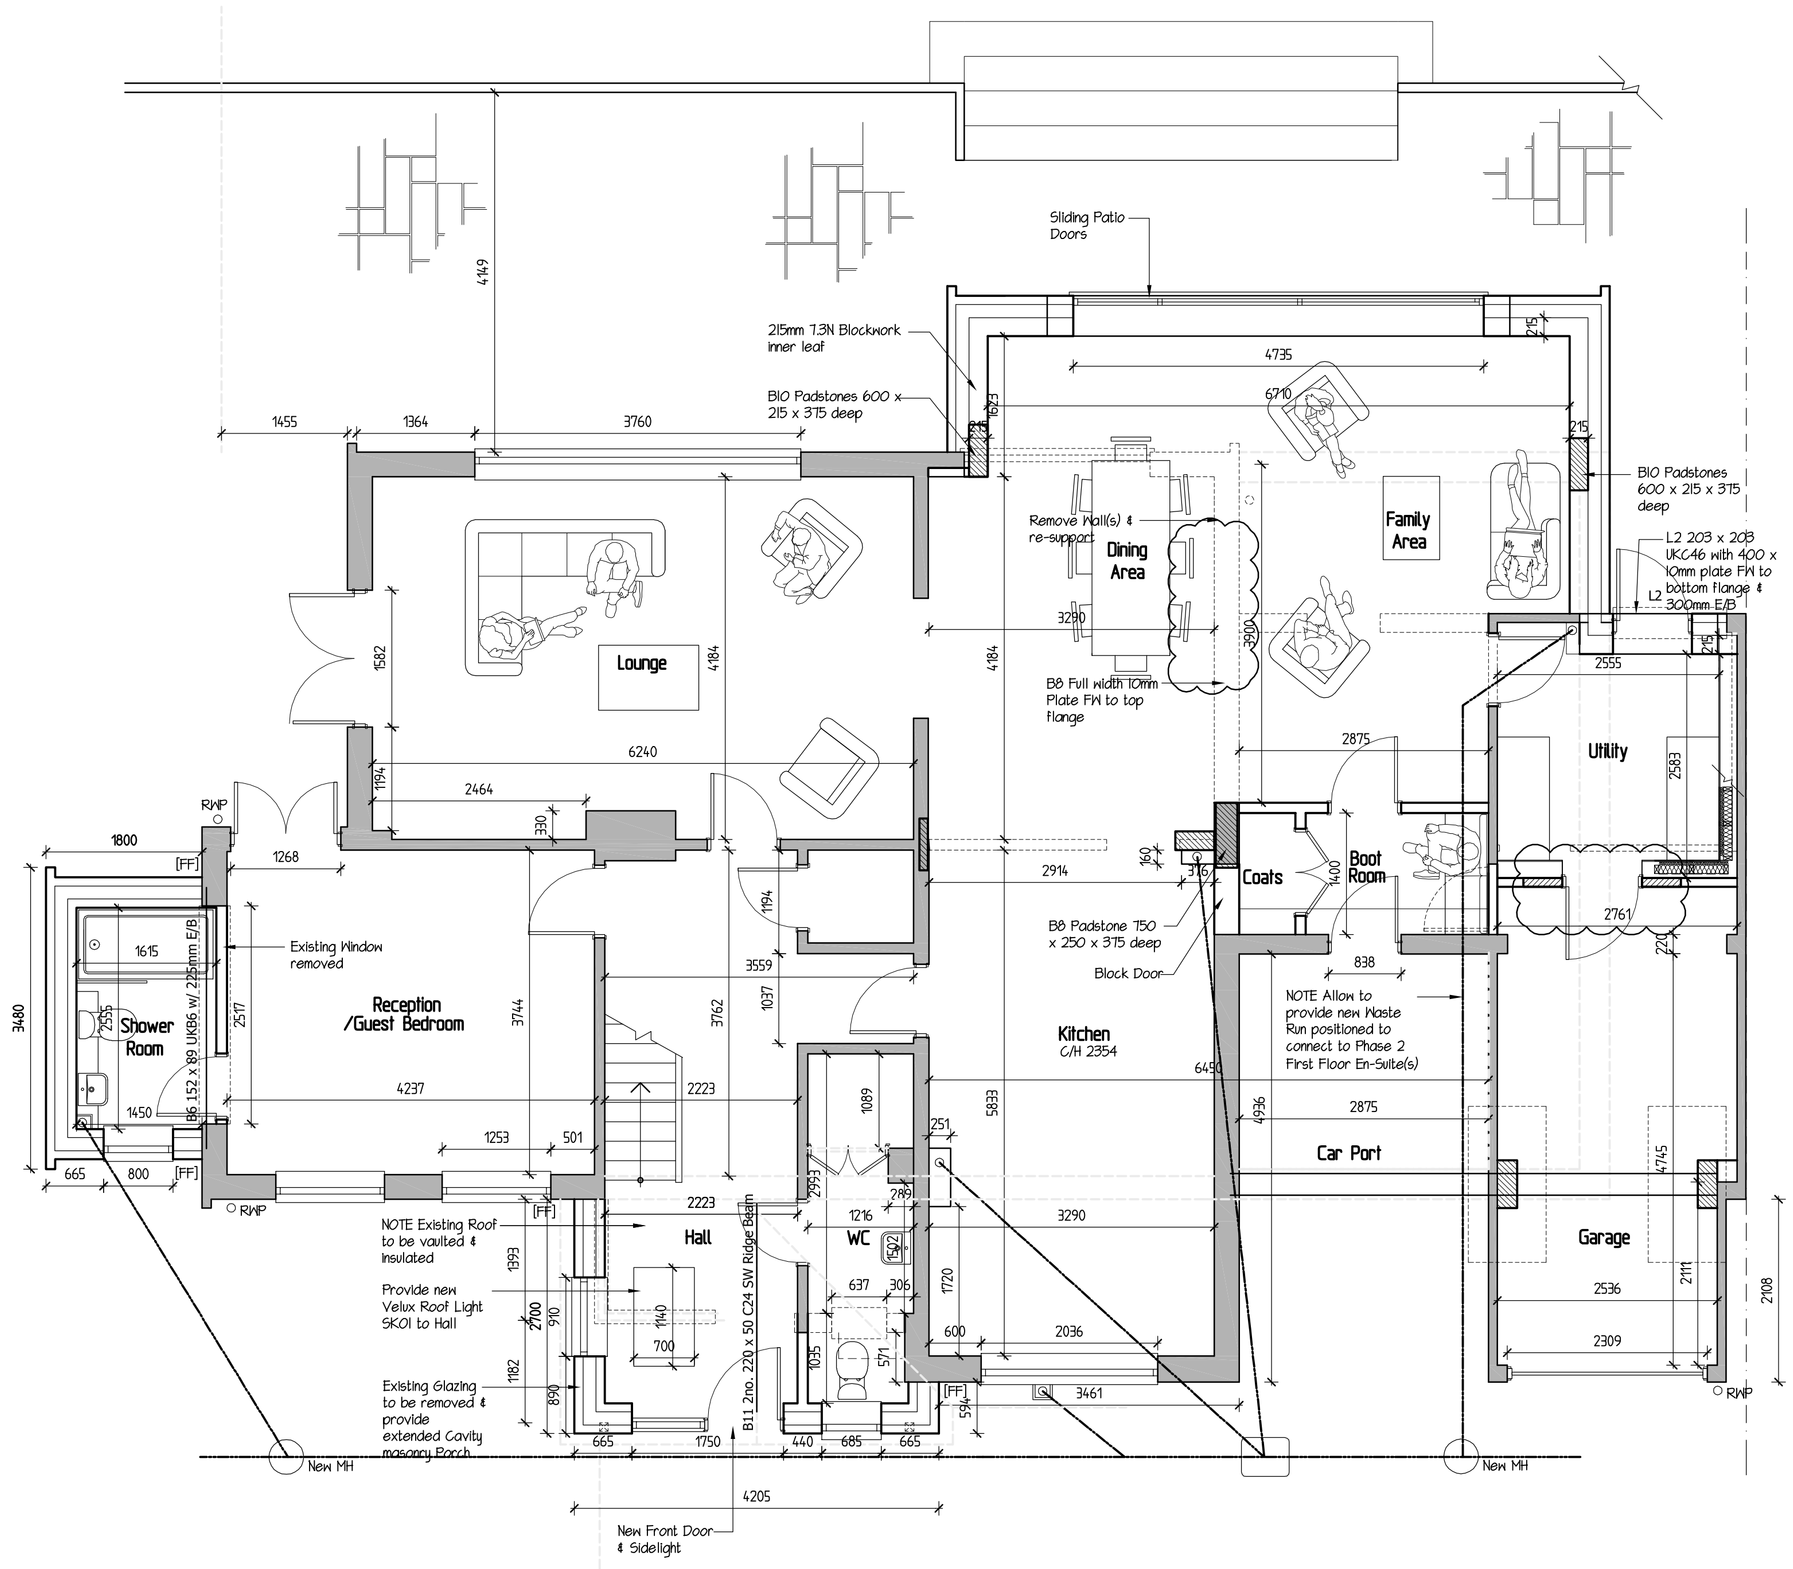


0 1 2 3 Metres
SCALE BAR @ 1-100

Proposed Front Elevation

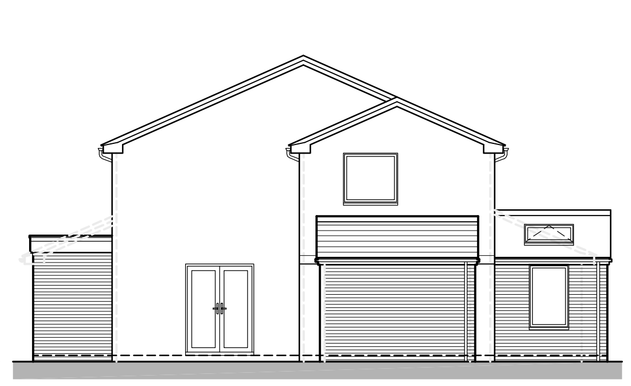


0 1 2 3 Metres
SCALE BAR @ 1-100

Proposed Side Elevation

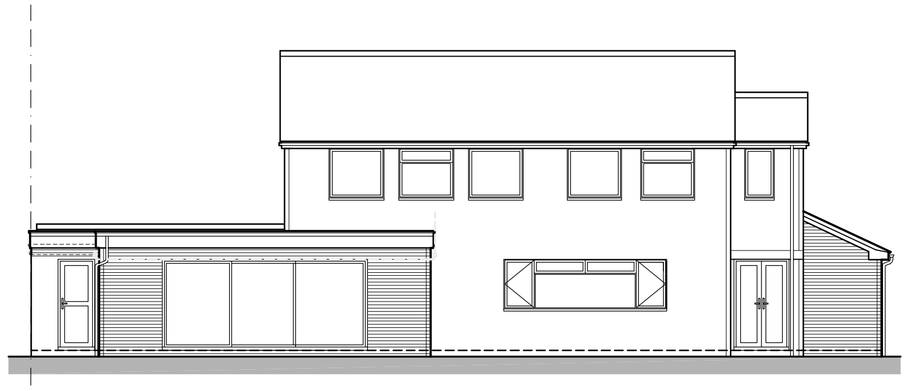


0 1 2 3 Metres
SCALE BAR @ 1-100

Proposed Rear Elevation

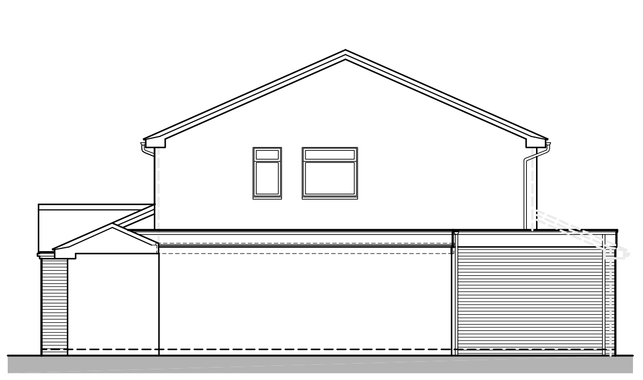

0 1 2 3 Metres
SCALE BAR @ 1-100

Proposed Side Elevation

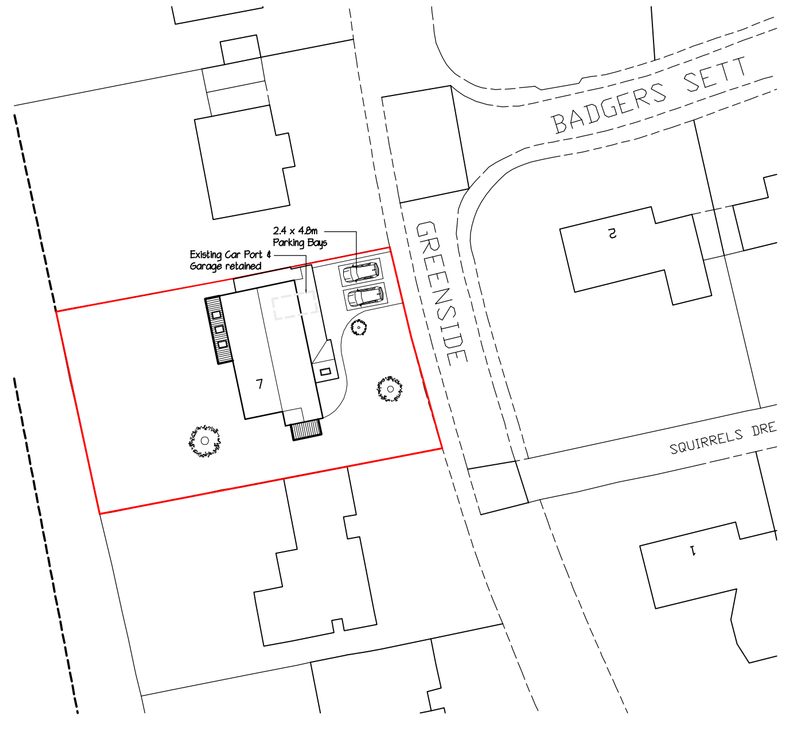

0 10 20 30 Metres
SCALE BAR @ 1-500

Block Plan 1-500

N

GREG Farrell
Building & Design Consultant
Planning, Building Regulations & Structural Design

43 Wendover Way,
Tilehurst, Reading,
Berks RG30 4RU
Tel & Fax: 0118 941 6249
Mobile: 07967 009862
greg@gregfarrell.co.uk

REVISIONS

Rev.	Description	Date
A	Planning application updated	8-12-2025

JOB TITLE

7 Greenside
Cronthorne

TITLE

Proposed Phase 1 Plans & Elevations

SCALE	DATE	DRAWING No.
1:50 1:100	November 2025	04 A