




SIDE ELEVATION 1:50

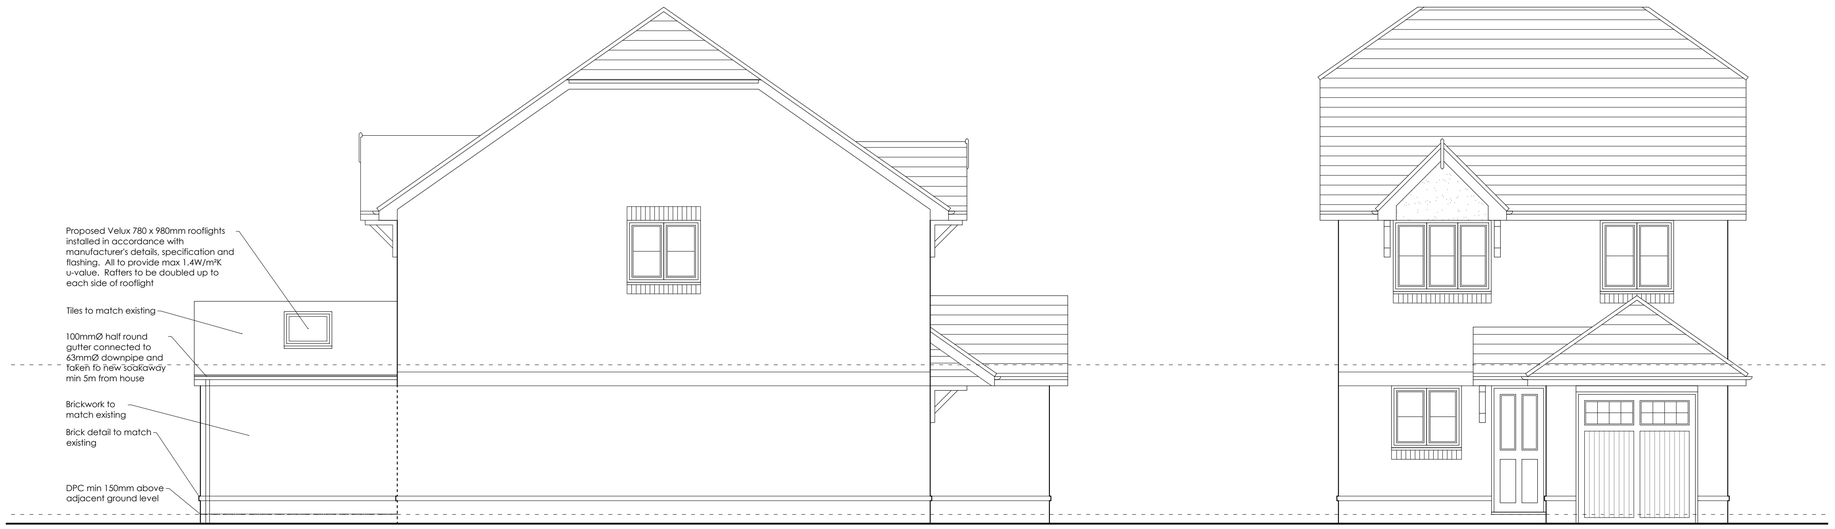

FRONT ELEVATION 1:50
(NO CHANGE)

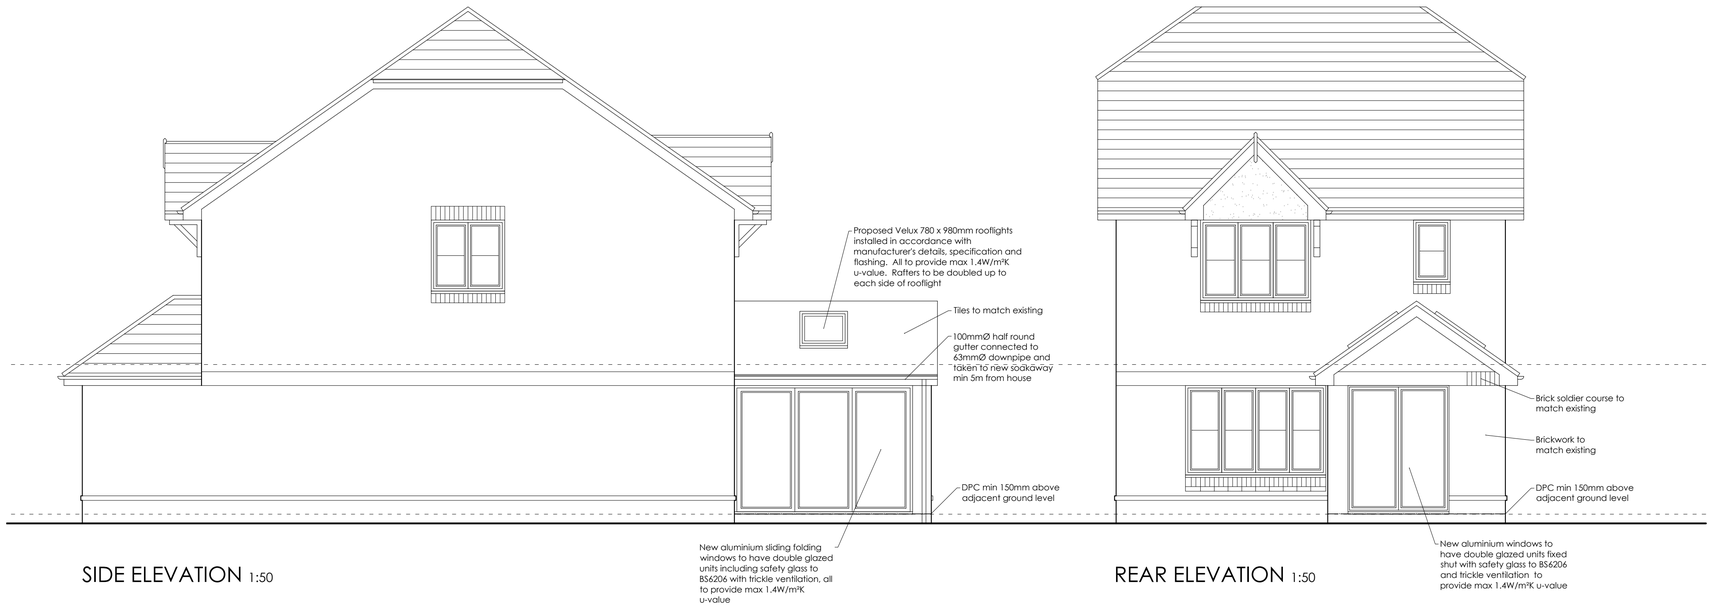


SIDE ELEVATION 1:50




REAR ELEVATION 1:50

10m
0
Scale 1:100

A1 Drawing

REVISION -

DATE -

DRG. REMAINS COPYRIGHT OF THE ARCHITECT.
DIMENSIONAL DISCREPANCIES TO BE REFERRED TO THE ARCHITECT.
~~DO NOT SCALE~~

DRAWING STATUS ■ PRELIMINARY ☐ FOR APPROVAL ☐ CONSTRUCTION


Anne Owen Architects Ltd
24 Springfield Park, Twyford, Reading RG10 9 JH
+44(0)118 932 0846 / 07788 260602
www.anneowenarchitect.co.uk
Director: Anne Owen BA (Hons) Dip Arch RIBA
Company Registered in England & Wales No. 8841202


anne owen architects

DATE Nov 24
SCALE 1:50
REV. -

JOB TITLE
Proposed Extension
2 Charvil Meadow Road
Charvil

JOB No. 2431
DWG No. 120

CLIENT
Niki George
-

DRG TITLE
Proposed Elevations