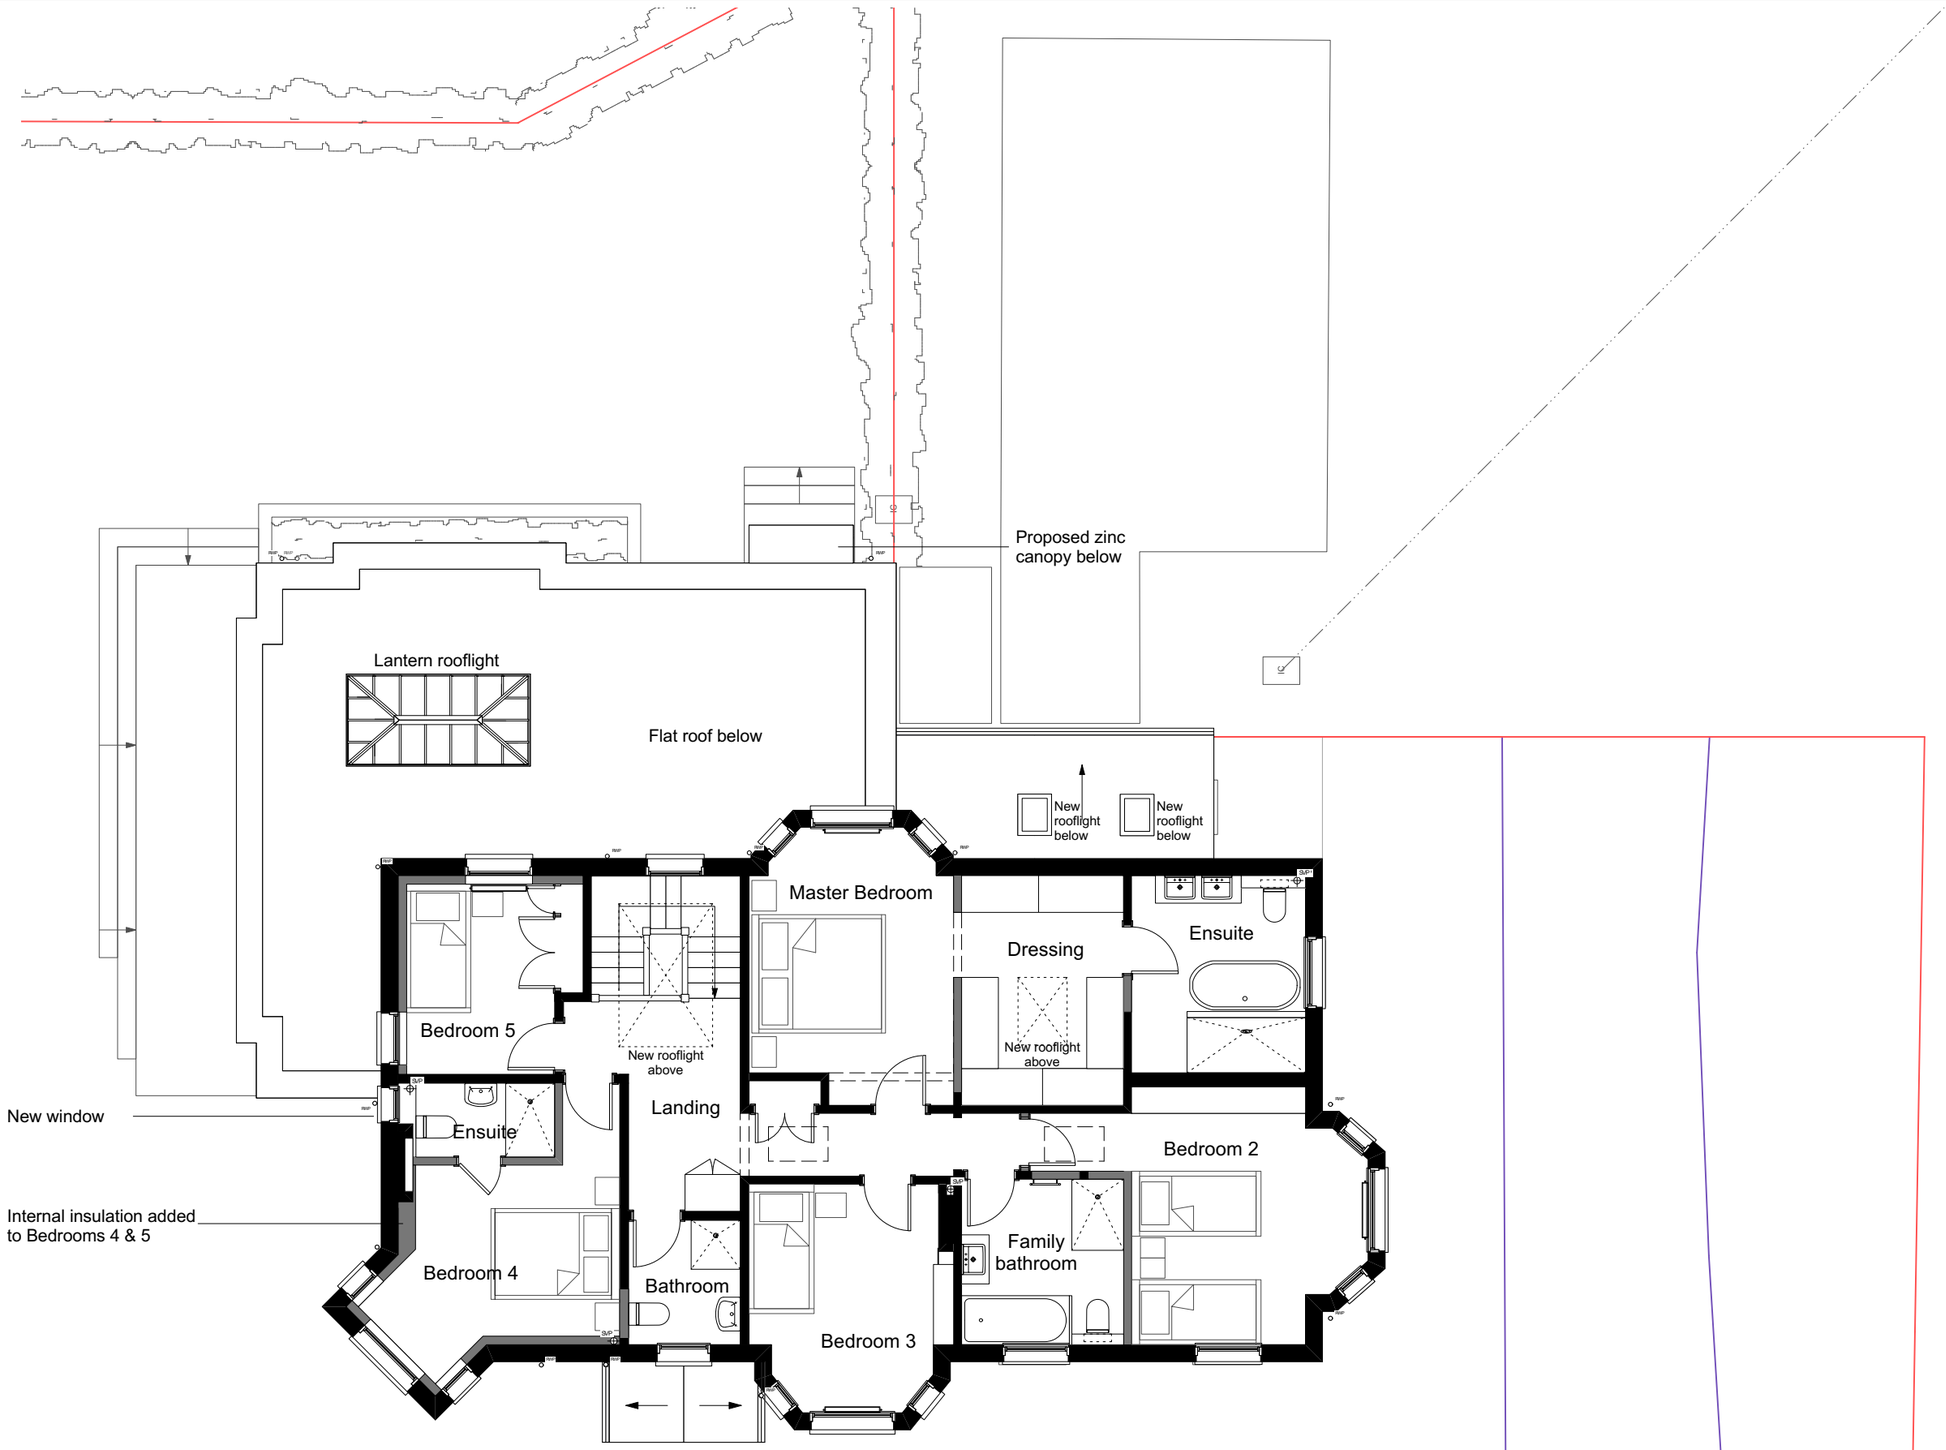


Existing walls

Proposed walls

Note: Existing doors and windows to be repaired, refurbished and repainted

1:100 0 1 2 3 4 5 m

These details are subject to all relevant statutory approvals. If in doubt, check.
All dimensions are to be checked on site. Areas where quoted are approximate. Figured dimensions only are to be taken from this drawing.
Any discrepancies with other related information is to be reported to Absolute Architecture prior to order/construction/installation..
This document should not be relied on or used in circumstances other than those for which it was originally prepared and for which Absolute Architecture was commissioned. Absolute Architecture accepts no responsibility for this document to any party other than the person by whom it was commissioned.

No.	Date	Revision Notes

ABSOLUTE ARCHITECTURE

Design Firm
Absolute Architecture
Commercial House, 53b Kingsbridge Road, Newbury, Berkshire, RG14 6DY
T: 01635 528188 E: mail@absolute-architecture.co.uk
www.absolute-architecture.co.uk

Status: STAGE 3 - DESIGN AND PLANNING

Project Title: PROPOSED EXTENSION
Templemount, Blakes Road, Wargrave, RG10 8LA

Sheet Title: PRO. FIRST FLOOR PLAN

Drawn By	Checked By
BB	GT

Date: 28/11/2024

Scale: 1:100 @ A3

Project ID: 592 051