
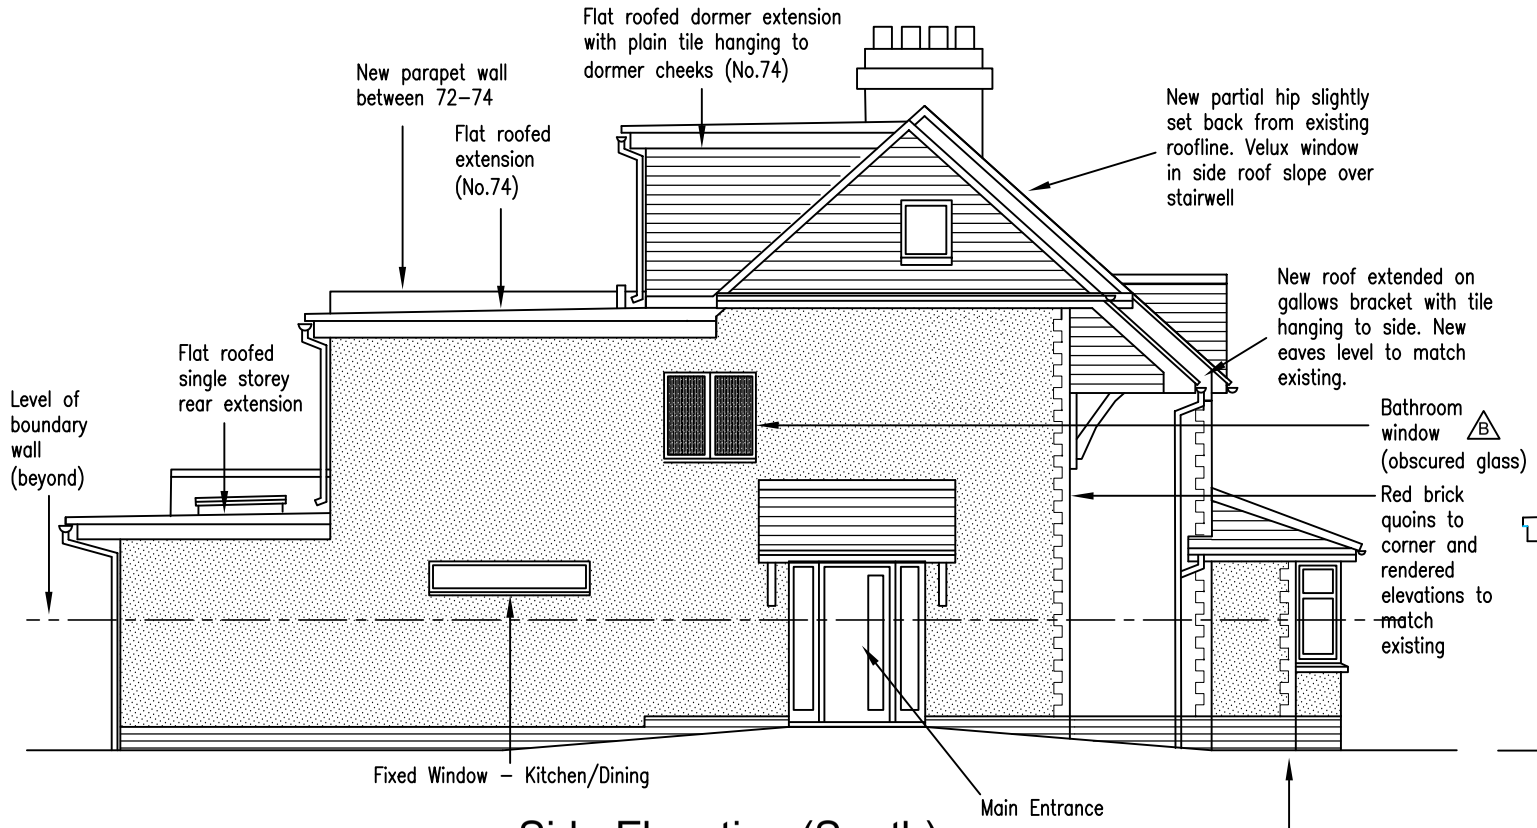



Side Elevation (South)

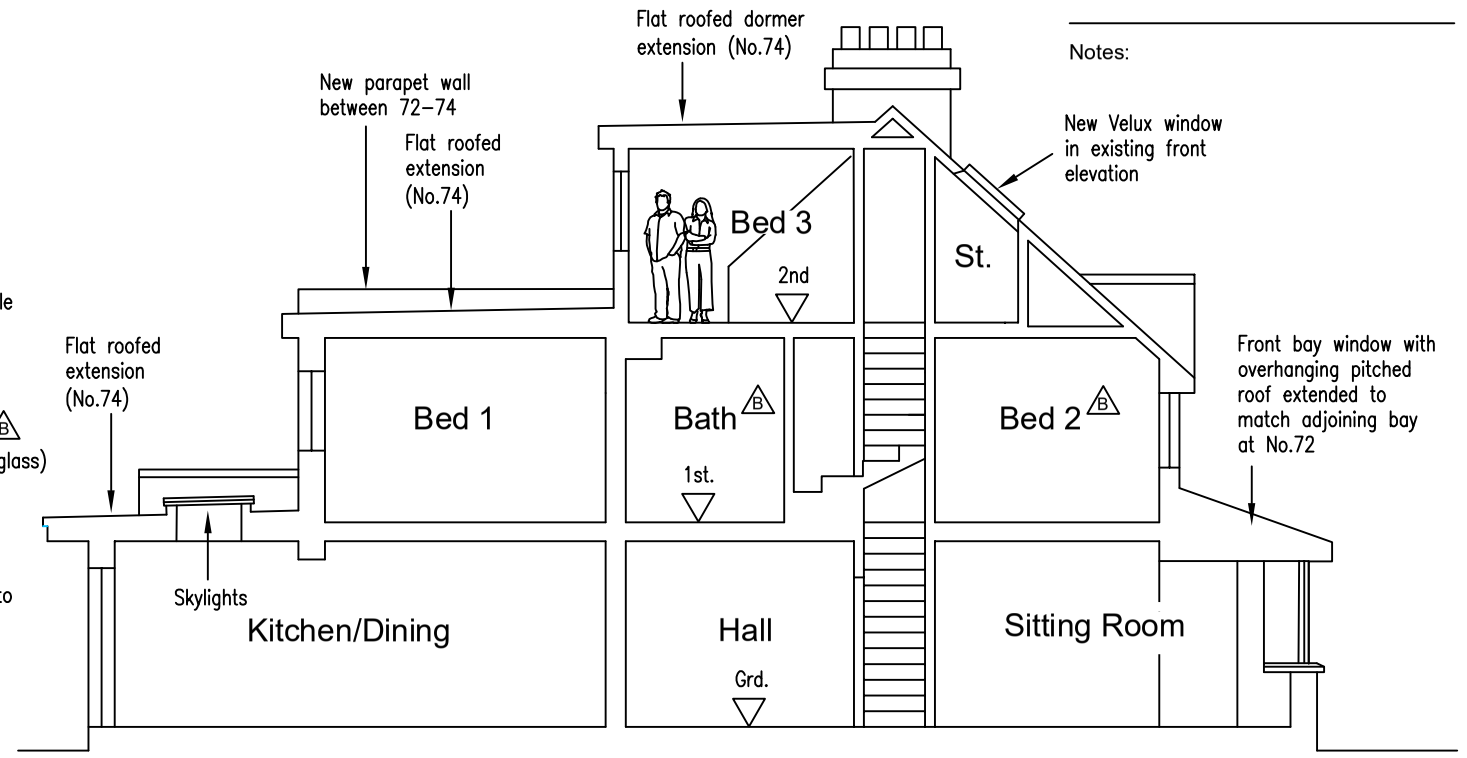


Section

0 2 4 6m

1:100

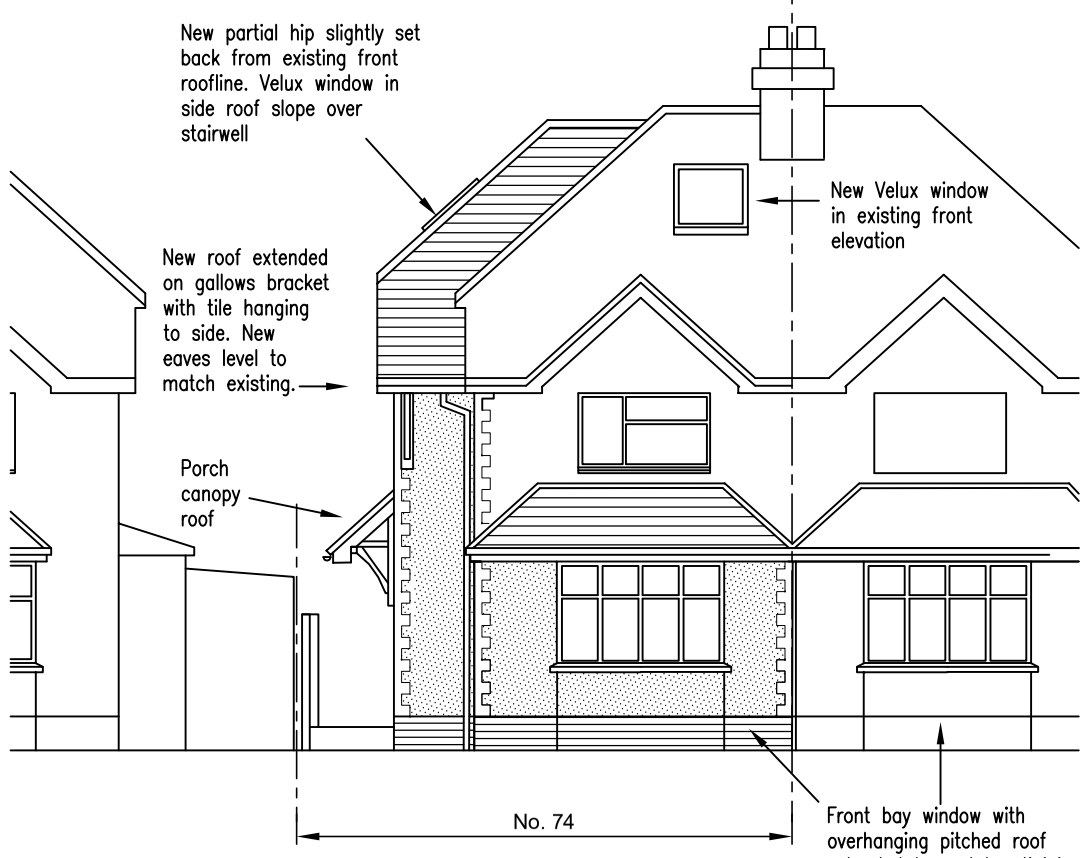

Front Elevation (East)

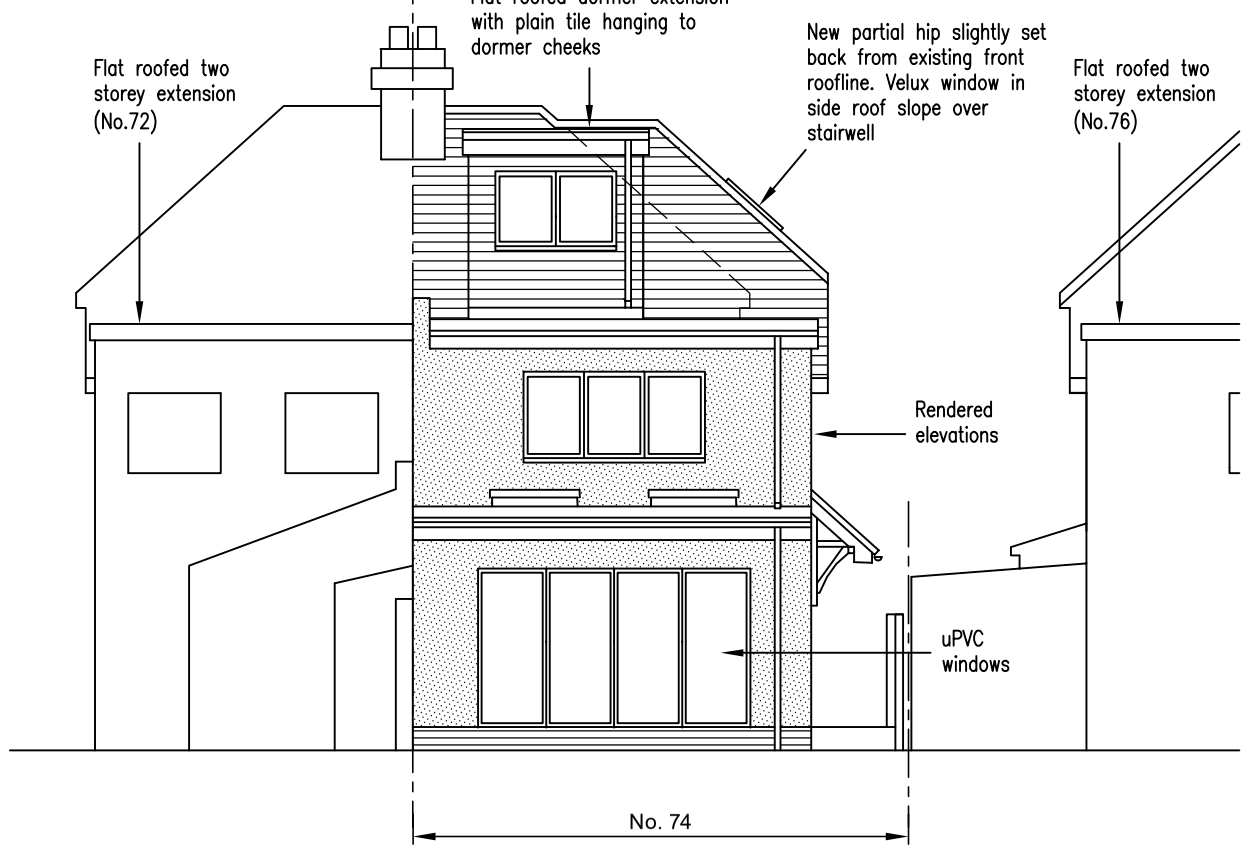

Rear Elevation (West)

B	Elevations revised following planning consultation	9/9/24
A	Elevations revised following refusal of application 241054	12/8/24
MK	REVISION	DATE

DRAWING TITLE

Proposed Elevations

CONTRACT

Alterations & Extension
74 Mill Lane
Earley
RG6 7JE

John Millard
Planning & Design Services
t: 0772 999 9679 e: john.millard12@gmail.com

Scales 1:100		Drg. No.	B
Drawn JM	Date 03/24	74ML/P/05	