
HOUSE BLOCK : HB01-02			
HOUSE TYPE : T13			
PLOTS		PLOTS (HANDED)	7
BEDROOMS	3 BEDROOM	PERSONS	5 PERSON
HOUSE TYPE : T15			
PLOTS	8	PLOTS (HANDED)	
BEDROOMS	3 BEDROOM	PERSONS	5 PERSON

MATERIAL FINISHES (Colours of Materials see External Finishes Layout)	
Primary Material	MAIN FACING BRICK TO BE CONFIRMED
Feature Material	DETAIL FACING BRICK (GREY) TO BE CONFIRMED
Architectural Detail	FEATURE DETAIL BRICKWORK CONTEMPORARY "L" SHAPED PORCH CANOPY INCORPORATING BIN STORE
Door and Windows	TOP HUNG WINDOWS WITH UPVC FRAMES
Fascia, Soffit & Bargeboard	PLASTIC - WHITE
Gutters & Drainage	BLACK


NOTES

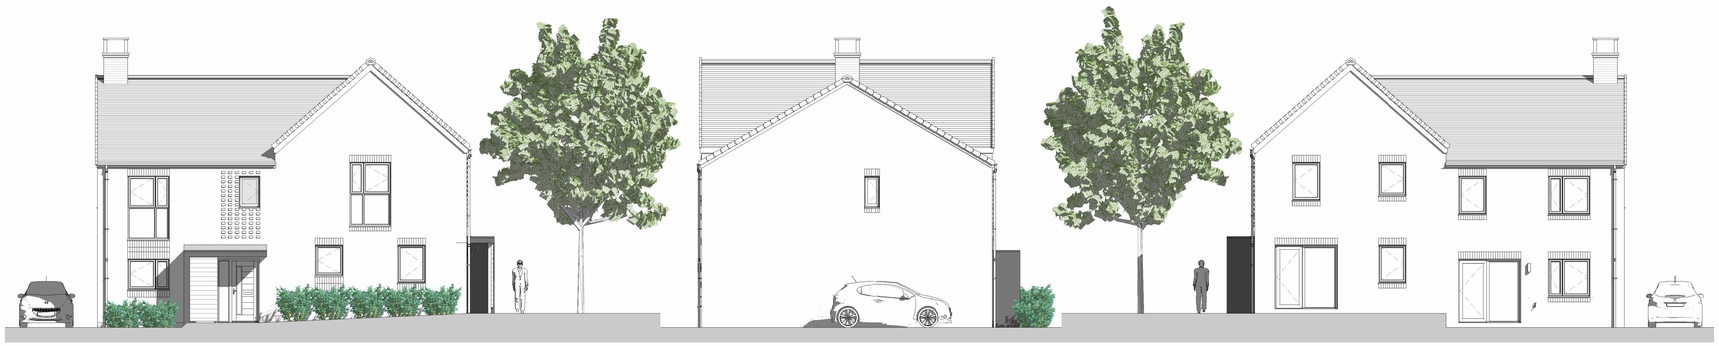


Front Elevation
1 : 100

Left Elevation
1 : 100

Rear Elevation
1 : 100

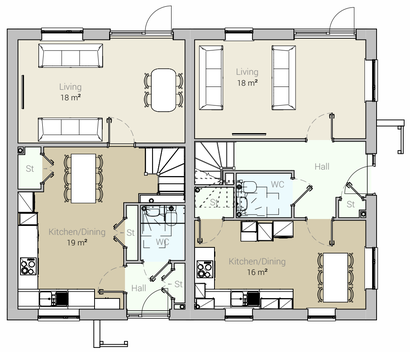


Ground Floor
1 : 100

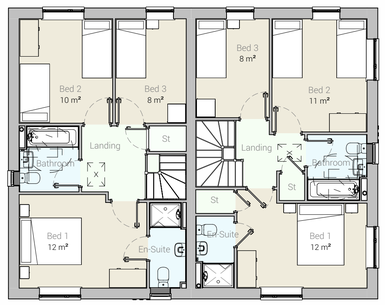

First Floor
1 : 100



Right Elevation
1 : 100

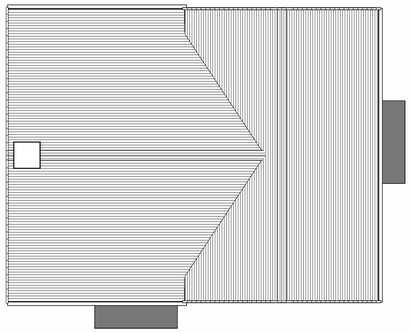

Roof Plan
1 : 100

REV	DESCRIPTION	DRAWN	DATE
D	Elevations updated with new brick detailing		20-02-25
C	Elevation details, roof lines and levels revised.		09-10-24
B	Sheet scale bar revised.		18-07-24
A	Sheet name revised.		08-07-24

Land West of Kingfisher Grove
Three Mile Cross, Berkshire
Sovereign Network Group

+(44) 2380 012 900

30 Carlton Crescent,
Southampton,
Hampshire, SO15 2EW

Plots 7-8, Plans and Elevations

SCALE	SHEET SIZE	DRAWN	CHKD	REV DATE
1 : 100	A1	CM	BC	20-02-25

RM PLANNING

0M 2M 4M 6M 8M 10M

24009-DWC-HB01-02-DR-A-0050-D

THIS DRAWING IS THE COPYRIGHT OF DWC ARCHITECTURE LTD AND MAY NOT BE COPIED, ALTERED OR REPRODUCED IN ANY FORM, OR PASSED TO A THIRD PARTY WITHOUT THE WRITTEN CONSENT. DIMENSIONS SHOULD BE CHECKED AND VERIFIED ON SITE AND ANY DISCREPANCIES SHOULD BE REPORTED TO THE ARCHITECT. DO NOT SCALE FROM THIS DRAWING, EXCEPT FOR PLANNING PURPOSES. USE FIGURED DIMENSIONS ONLY. IF IN DOUBT ASK FOR CONFIRMATION

WWW.DWC-ARCHITECTURE.CO.UK | EMAIL: DESIGNS@DWC-ARCHITECTURE.CO.UK