

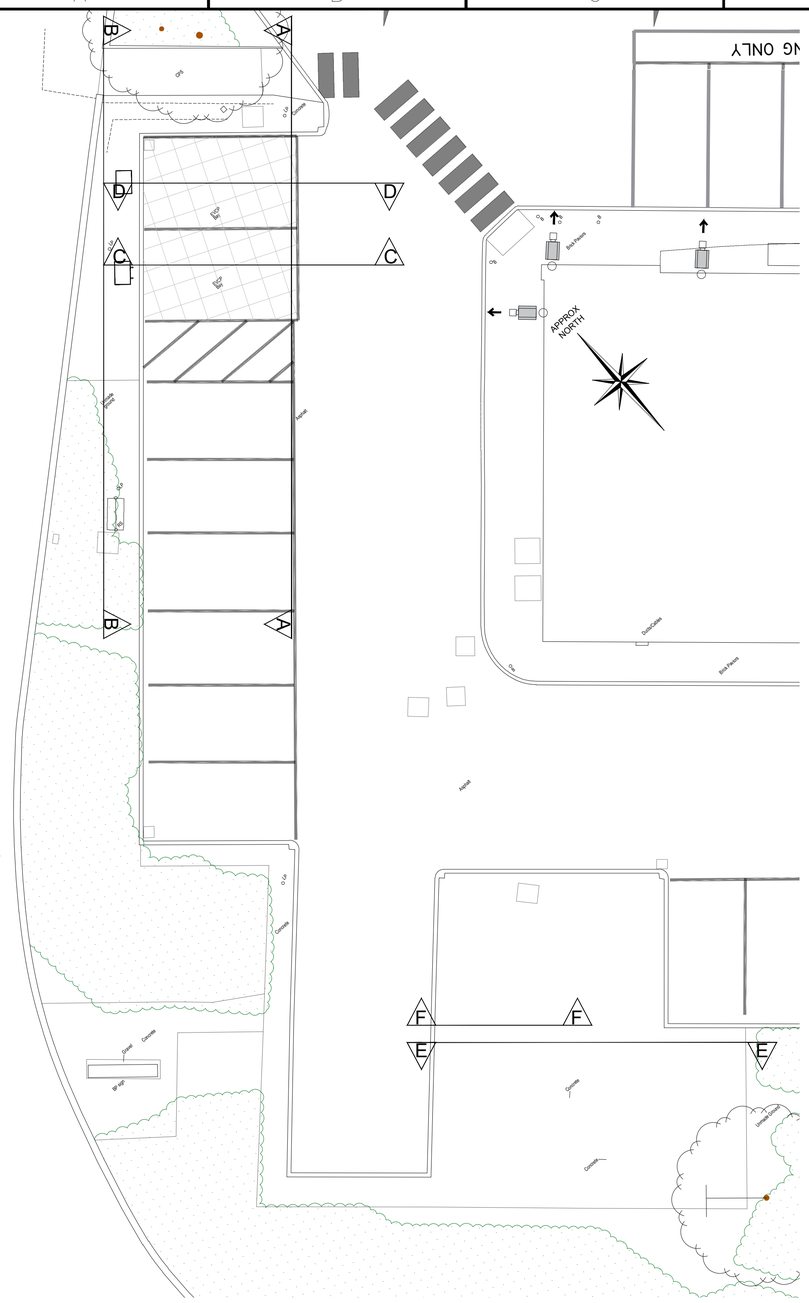



Proposed Detail Plan
1:100

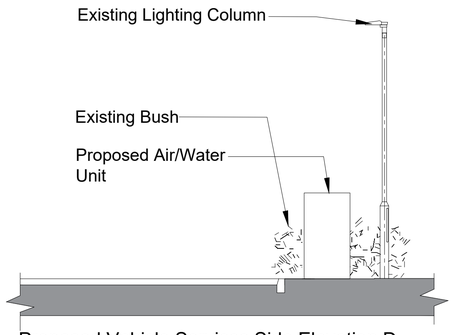


Proposed Vehicle Services Side Elevation D
1:50

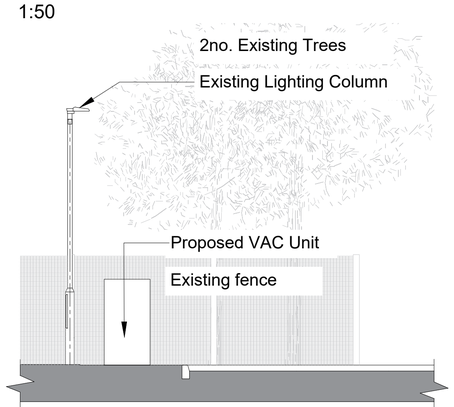

Proposed Vehicle Services Side Elevation C
1:50

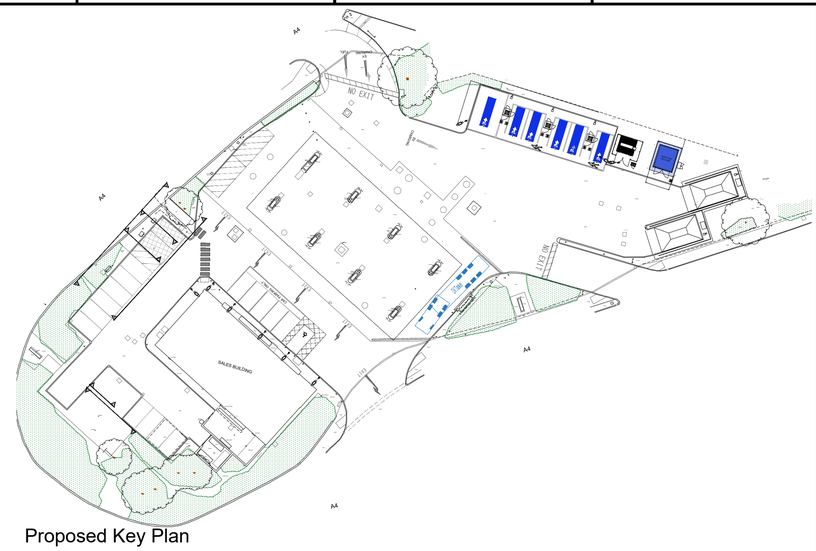


Proposed Key Plan
1:500

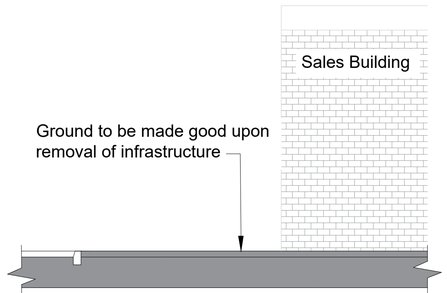


Removed Cabinets Area Elevation F
1:50

0 1000 2000 3000 4000 5000mm
SCALE 1:100


0 500 1000 1500 2000 2500mm
SCALE 1:50

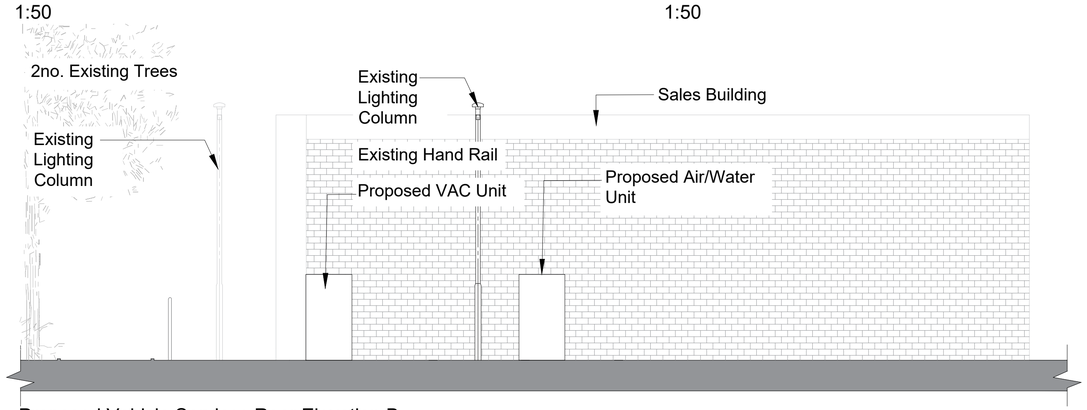

Proposed Vehicle Services Rear Elevation B
1:50

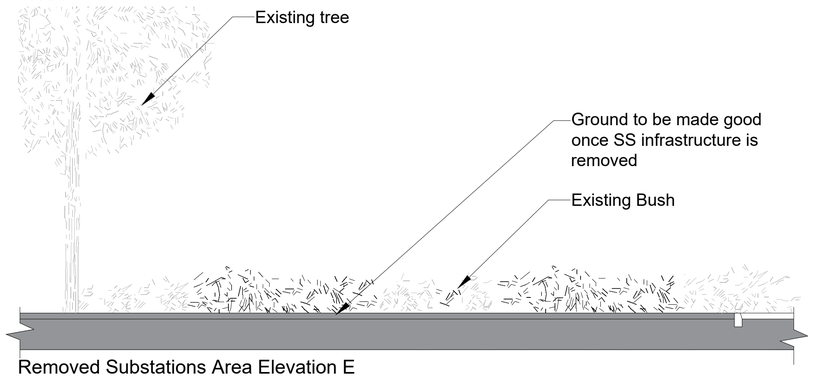

Removed Substations Area Elevation E
1:50

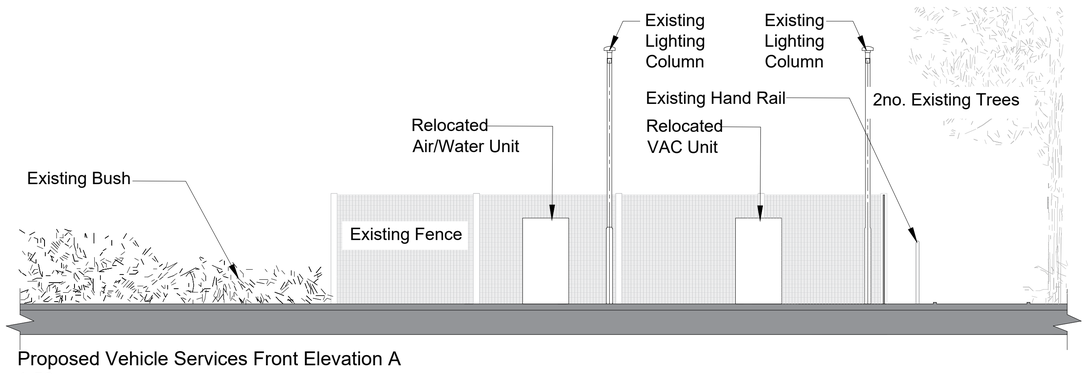

Proposed Vehicle Services Front Elevation A
1:50

DRAWING No.	TITLE
REFERENCE DRAWINGS	

bp REV	REASON FOR ISSUE	AUTHOR	DATE	CHECKED	DATE	APPROVED	DATE
P1	PLANNING ISSUE	LMA	13.04.26	GL	13.04.26		

bp pulse

WILLIAMS SOUTHERN LIMITED CONSTRUCTION

BOWMANRILEY

DRG. TITLE: BP Pulse Sonning Cutting, Sonning, RG6 1BG Proposed Vehicle Services Area Elevations	SCALE: INDICATED DRG. SIZE: A1
BR DRAWING REFERENCE No.: A1200.09-BOW-A0-DR-A-1008	BR REV: P1
FARADAYS DRAWING REFERENCE No.: -	-: -
DRAWING SHEET No.: SHEET NO_009	TEMPLATE REV: 01
BP DRAWING No.: EV002-PS-STU-569-GB00010501-0001	bp REV: B01