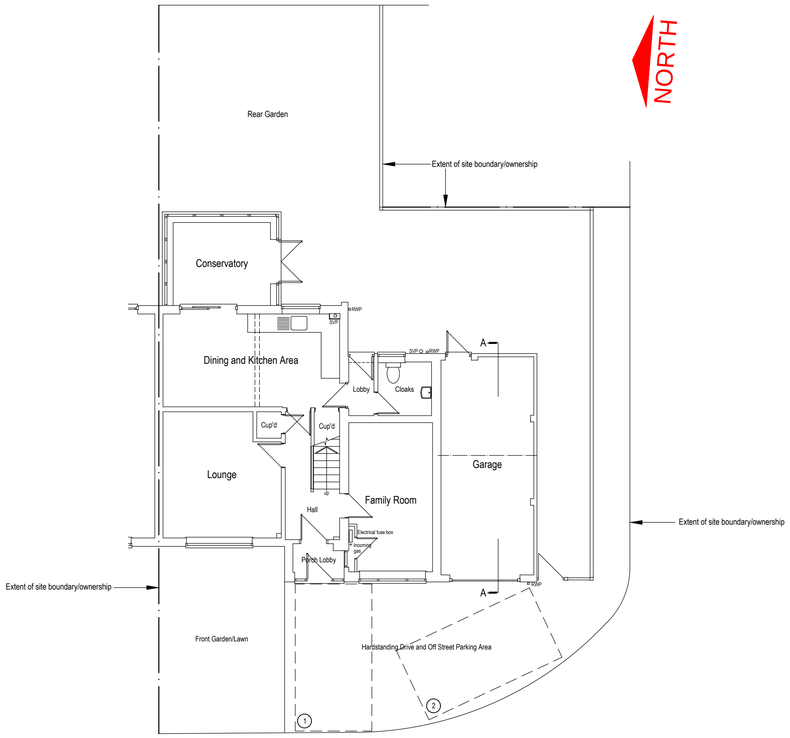
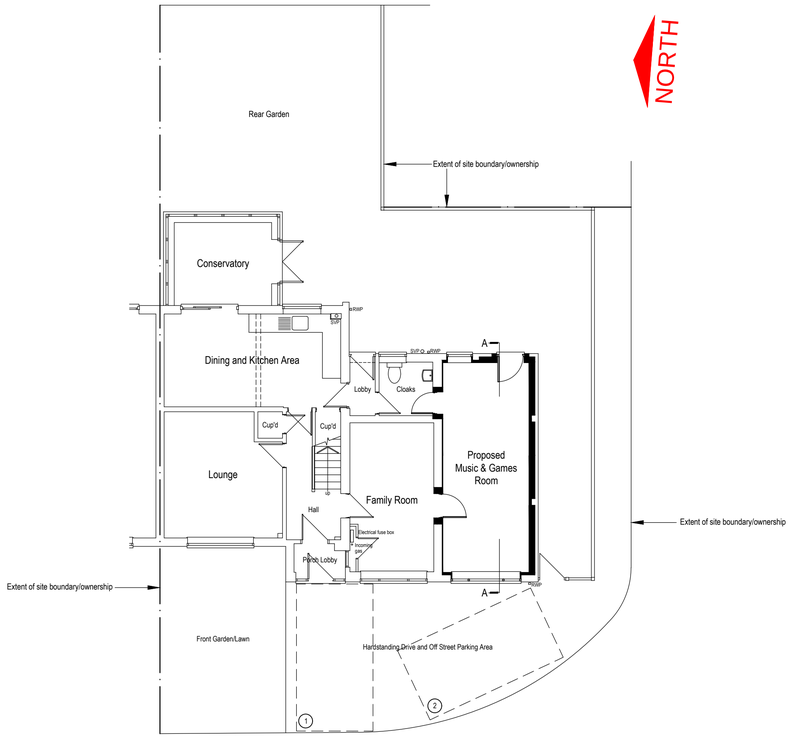
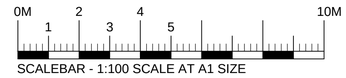



Existing Ground Floor Plan



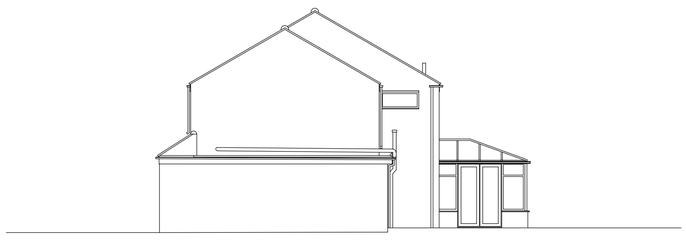

Proposed Ground Floor Plan







Existing West Elevation




Existing South Elevation




Existing East Elevation



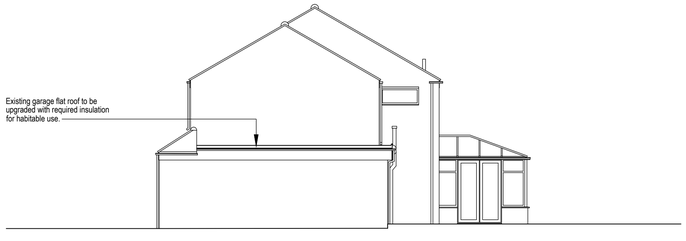

Proposed West Elevation





Proposed South Elevation



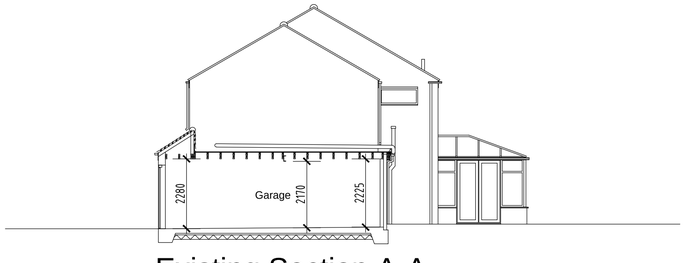
Proposed East Elevation




Existing Section A-A

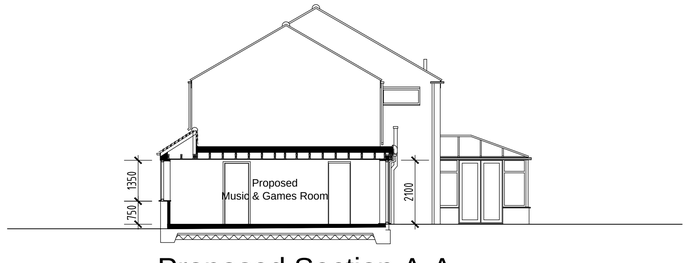


Proposed Section A-A

MR AND MRS LEISEGANG.
9 PIGOTT ROAD, WOKINGHAM, BERKSHIRE, RG40 1PZ.

Site Address:
9 PIGOTT ROAD, WOKINGHAM, BERKSHIRE, RG40 1PZ.

Drawing Title:
EXISTING AND PROPOSED GROUND FLOOR PLAN, ELEVATIONS AND SECTIONS.

Drg.No: LGANG-2601-01
Scale: 1:100 @ A1
Date: JANUARY 2026
Status: PLANNING
Revision: