All dimensions are to be checked on site before work commences.
Figured dimensions to be taken in preference to scaled dimensions.
If in doubt please ask.
© Copyright reserved.

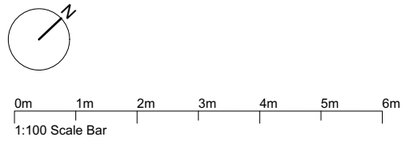

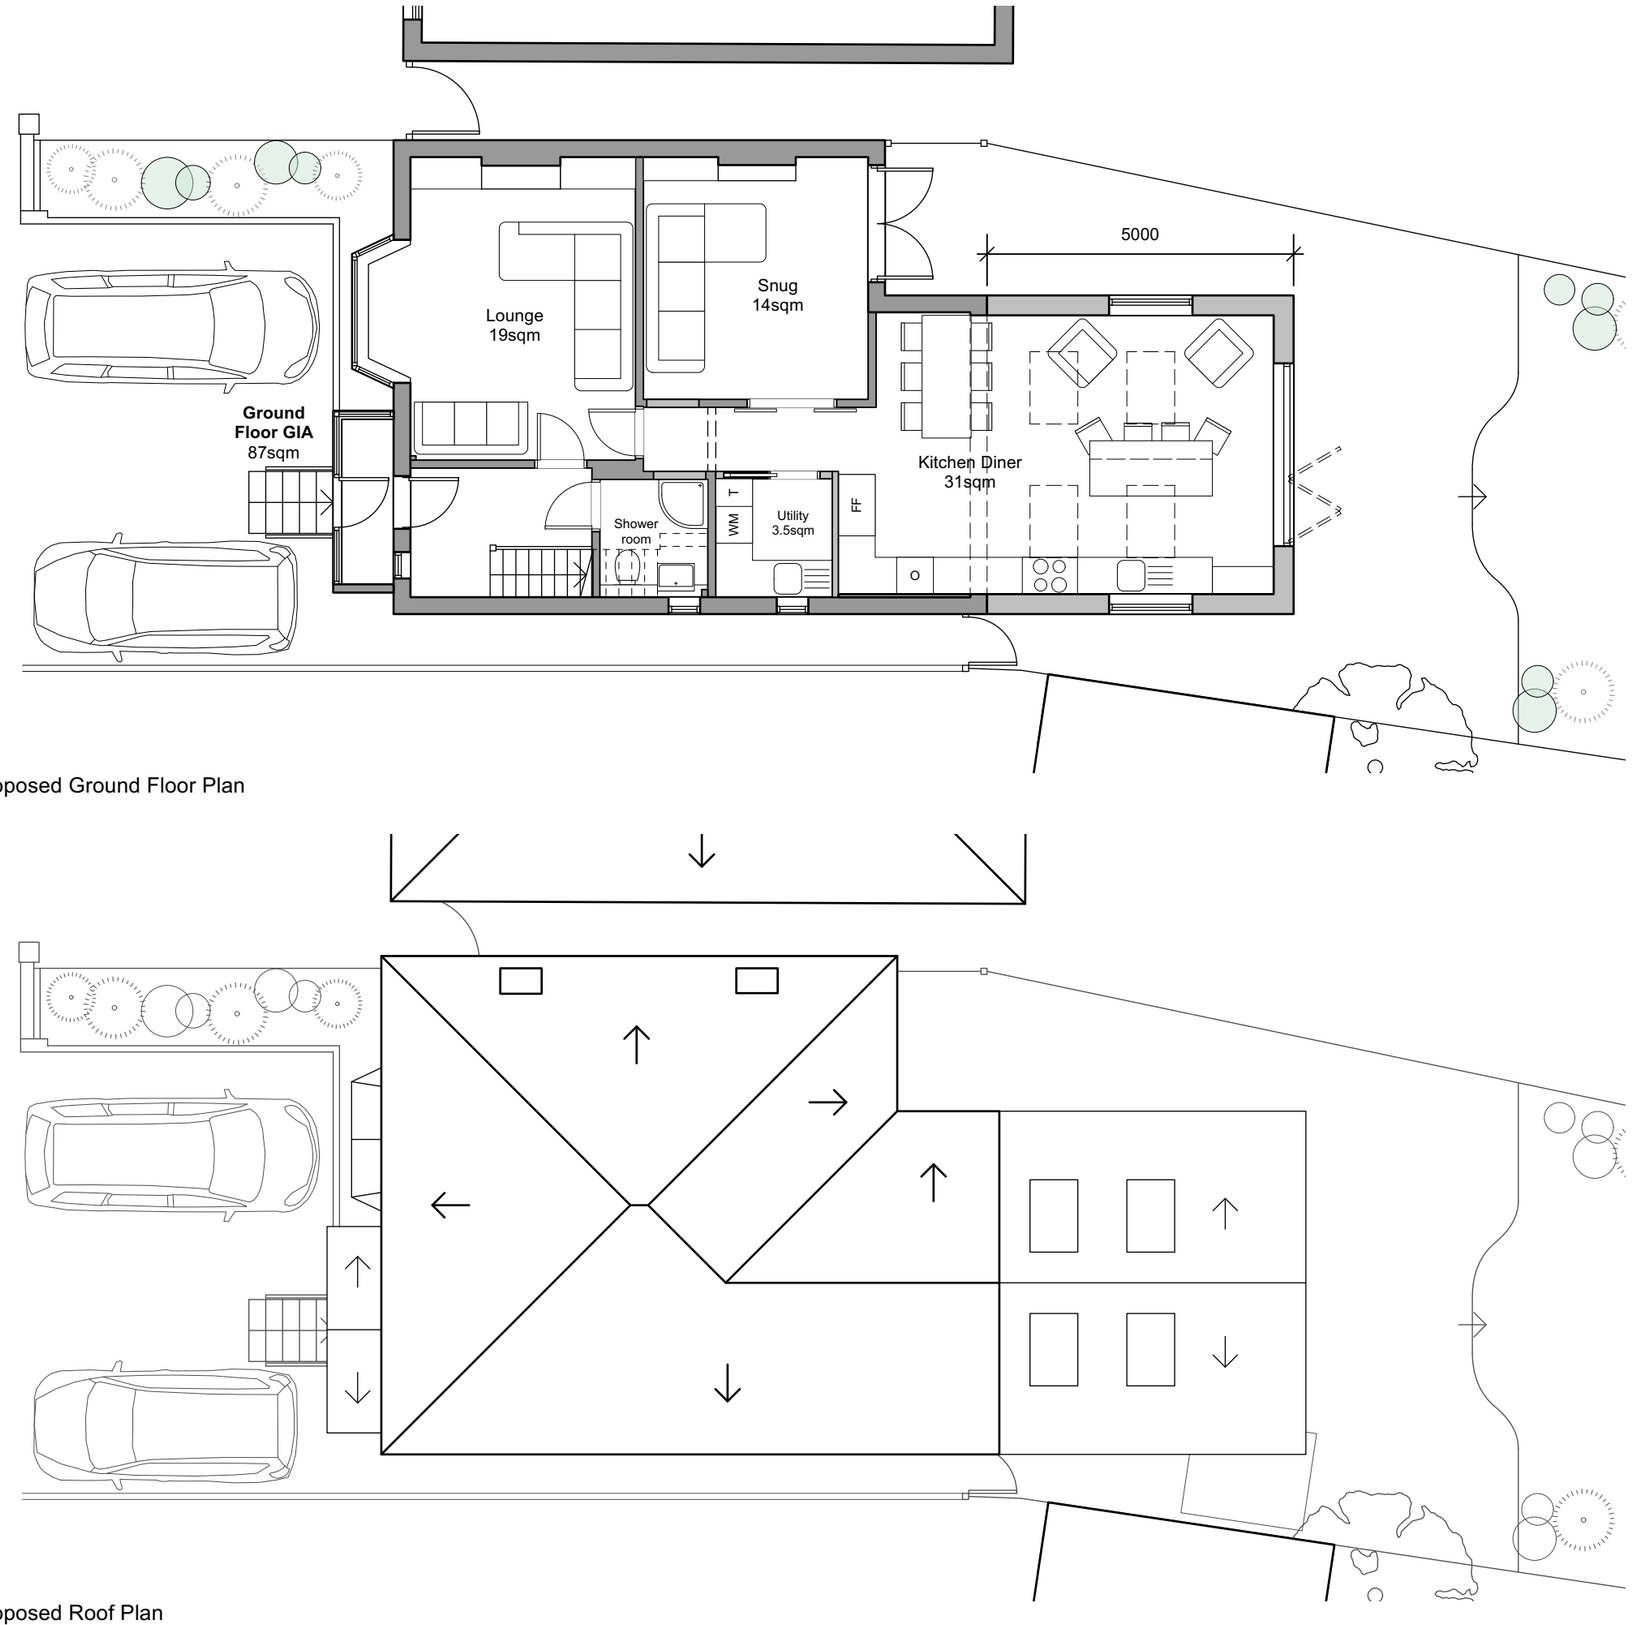

Proposed Ground Floor Plan

Proposed Roof Plan

Rev	Notes	Date	Initial
P1	Issued for Planning	19/09/25	LN

Status: Planning

HOLTHAM+NEWMAN ARCHITECTS
The Old Dairy, 282A Hyde End Road,
Spencers Wood, Reading,
Berkshire RG7 1DN
T: 07971 316497
E: hello@hnarchitects.co.uk

Project:
66 Gipsy Lane
Wokingham
RG40 2BS

Client
Mr and Mrs Fenwicke-Clennell

Drawing Title:
Proposed Floor Plans

Scale:	Dwg. No.:	Rev.:
1:100 @A3	2528 - P100	P1
Drawn by: LN		
Date: Aug 2025		