

PLOT 2343

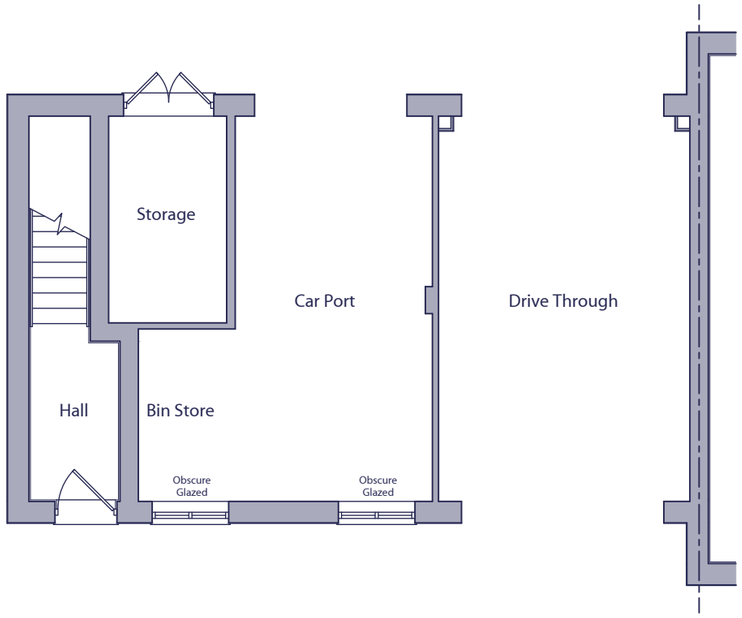

GROUND FLOOR PLAN

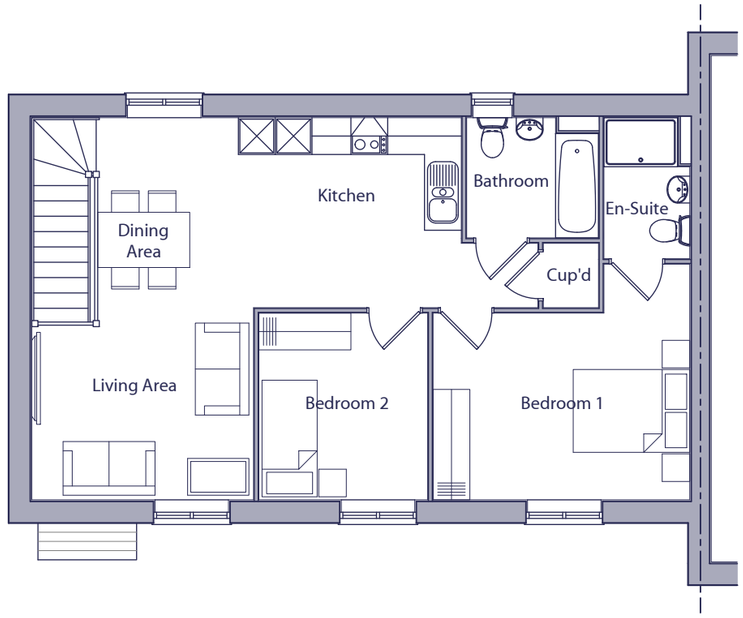

FIRST FLOOR PLAN



ROOF PLAN

HOUSE TYPE 231S - 2 BED / 3 PERSON FOG		
SPACE STANDARDS	REQUIRED	ACTUAL
FLOOR AREA	61.00 m^2	66.85 m^2
STORAGE	2.00 m^2	7.43 m^2
BEDROOM 1	11.50 m^2	13.86 m^2
BEDROOM 2	7.50 m^2	8.38 m^2

0 1 2 3 4 5m

1:100

Rev.	Date	Description	Drawn	Checked
-	-	-	-	-

Client KIER

Project
South Wokingham,
Phase R11.

Drawing Title
Type 231S - Style 4
Floor & Roof Plans

Scale 1:100 @ A3

Date March 2025

Drg.No. P1904.231S.07

Rev. -

Drawn MCN

Checked DGP

File P1904 Type 231

Drawing Status PLANNING

aap architecture

AAP Architecture Ltd
Unit A, Monument Business Centre, Monument Way East, Woking, Surrey GU21 5LG
T 01483 727345 **E** projects@aap-arc.co.uk **W** aap-arc.co.uk

Under the Intellectual Property Act 2014, this drawing is the copyright of AAP Architecture Ltd.