


PLOTS 2113, 2117, 2217 & 2258

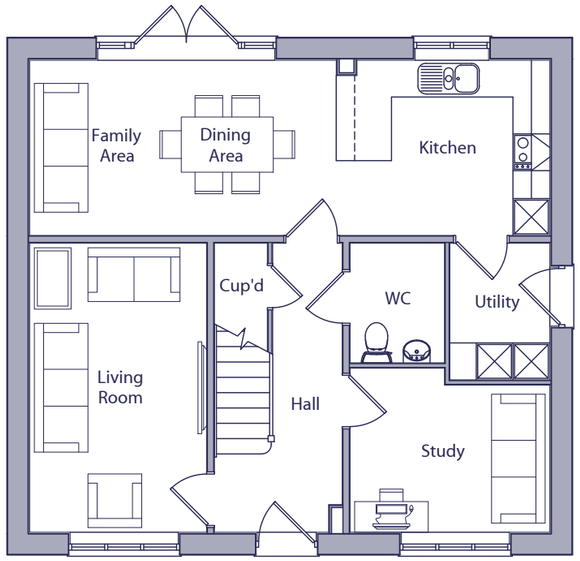

GROUND FLOOR PLAN

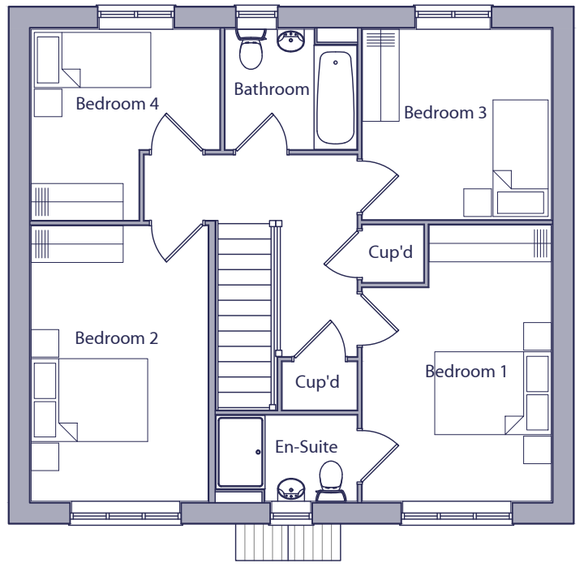

FIRST FLOOR PLAN

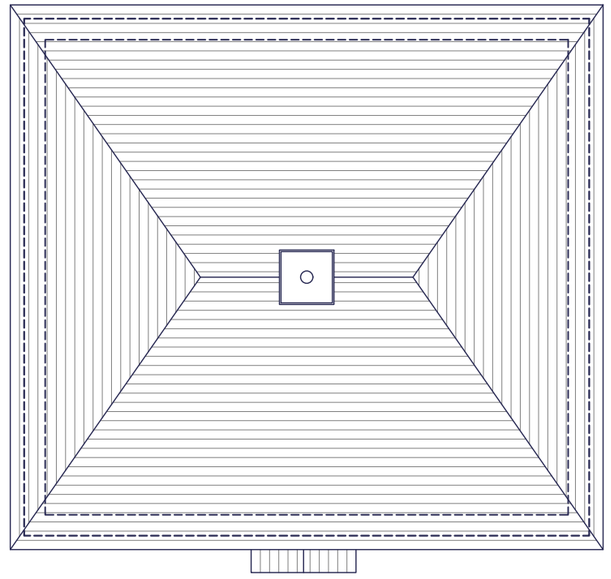

ROOF PLAN

HOUSE TYPE 462 - 4 BED / 6 PERSON HOUSE		
SPACE STANDARDS	REQUIRED	ACTUAL
FLOOR AREA	106.00 m^2	130.46 m^2
STORAGE	3.00 m^2	3.05 m^2
BEDROOM 1	11.50 m^2	12.76 m^2
BEDROOM 2	11.50 m^2	12.95 m^2
BEDROOM 3	7.50 m^2	9.55 m^2
BEDROOM 4	7.50 m^2	8.05 m^2

0 1 2 3 4 5m

1:100

Rev.	Date	Description	Drawn	Checked
-	-	-	-	-

Client KIER

Project
South Wokingham,
Phase R11.

Drawing Title
Type 462A - Style 5
Floor & Roof Plans

Scale 1:100 @ A3

Drawn MCN

Checked DGP

Date March 2025

File P1904 Type 462

Drg.No. P1904.462A.04

Rev. -

Drawing Status PLANNING

aap architecture

AAP Architecture Ltd
Unit A, Monument Business Centre, Monument Way East, Woking, Surrey GU21 5LG
T 01483 727345 **E** projects@aap-arc.co.uk **W** aap-arc.co.uk

Under the Intellectual Property Act 2014, this drawing is the copyright of AAP Architecture Ltd.