


FRONT ELEVATION



SIDE ELEVATION

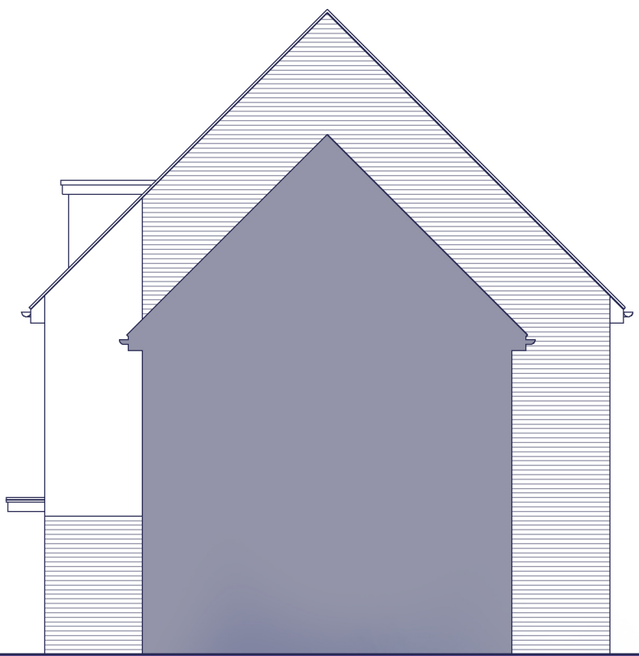

REAR ELEVATION

0 1 2 3 4 5m

1:100



SIDE ELEVATION

PLOT 2040

FOR MATERIAL COLOURS, PLEASE REFER TO STREETSCENES AND LAYOUTS.

Rev.	Date	Description	Drawn	Checked
-	-	-	-	-

Client: KIER

Project: South Wokingham, Phase R11.

Drawing Title: Type F - Style 1 Elevations - Render

Scale: 1:100 @ A3

Drawn: MCN

Checked: DGP

Date: March 2025

File: P1904 F Type

Drg.No.: P1904.F.26

Rev.: -

Drawing Status: PLANNING

aap architecture

AAP Architecture Ltd
Unit A, Monument Business Centre, Monument Way East, Woking, Surrey GU21 5LG
T 01483 727345 **E** projects@aap-arc.co.uk **W** aap-arc.co.uk

Under the Intellectual Property Act 2014, this drawing is the copyright of AAP Architecture Ltd.