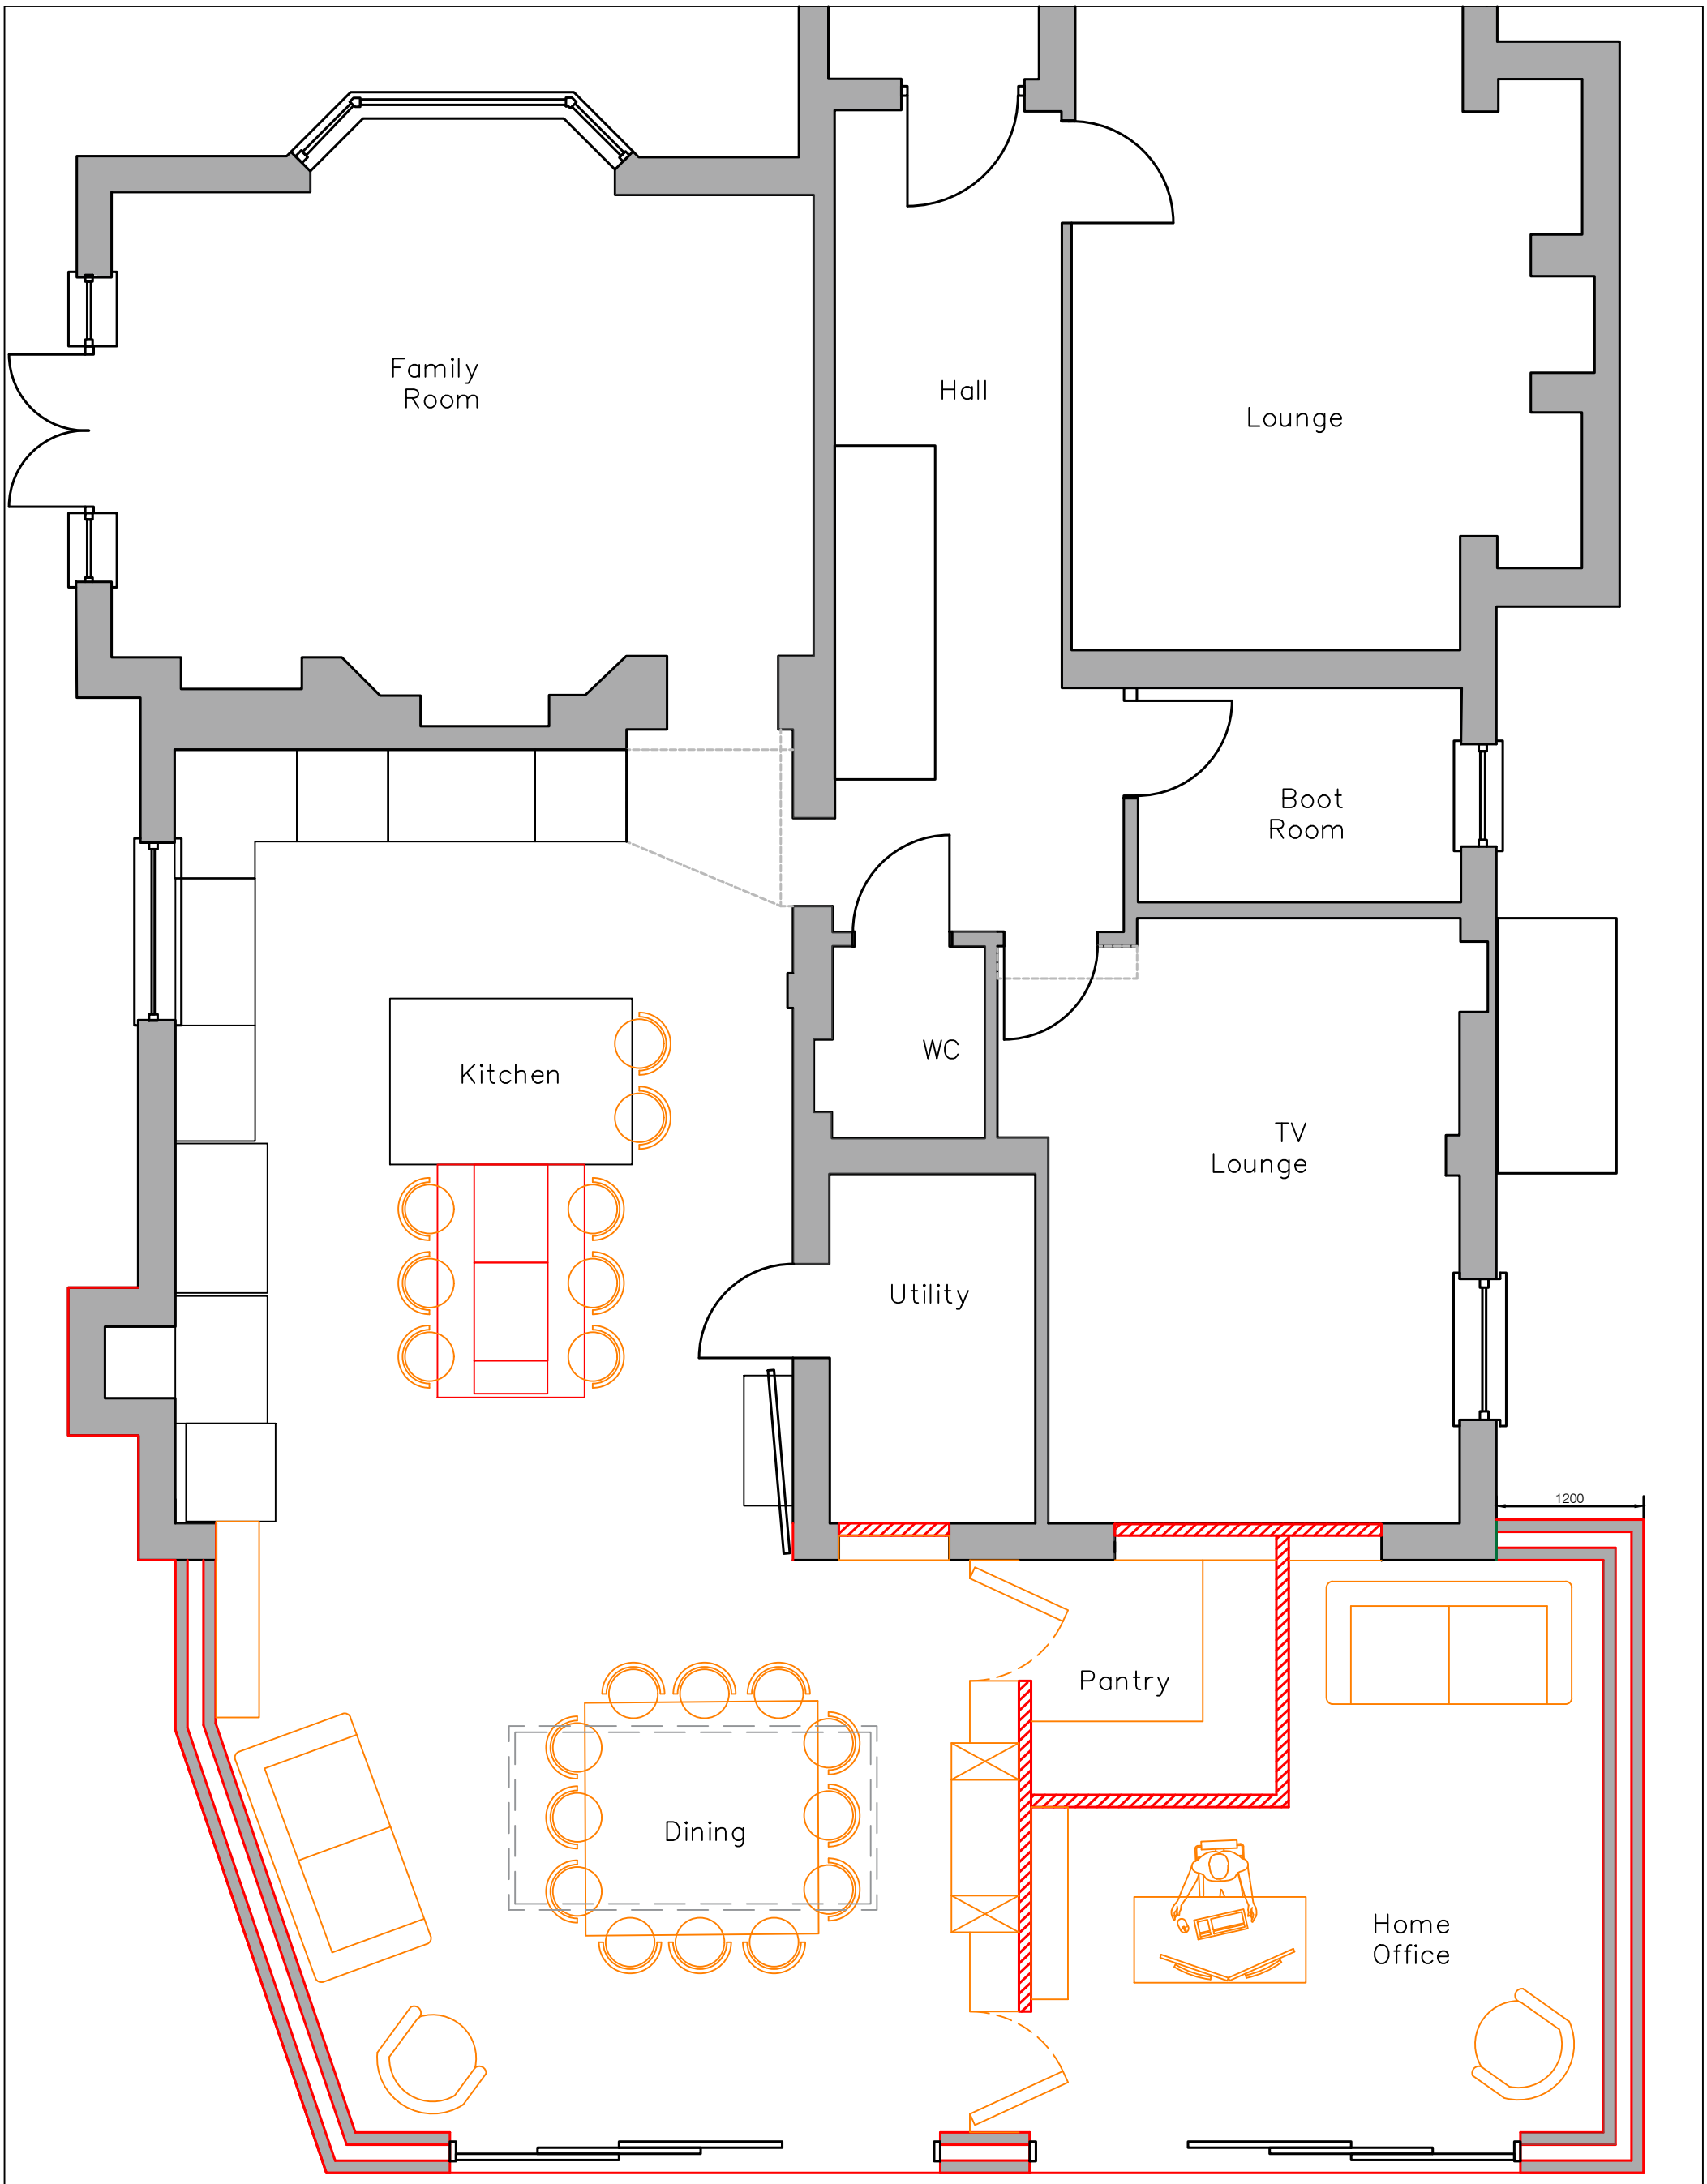


SCALE 1:50 @ A3

DRG. NO.	REV	SCALE	DATE	DRAWN BY
DP007	D	1:50@A3	FEBRUARY 2026	TRISH BARSON

DRG. TITLE: PROPOSED GROUND FLOOR PLAN

PROJECT ADDRESS: 137 OLD WOOSEHILL LANE, WOKINGHAM

Trish Barson Designs
Tel: 07947 919717
Email: trish@trishbarsondesigns.co.uk
Web: www.trishbarsondesigns.co.uk