



PROPOSED GROUND FLOOR PLAN


0 0.5 1m 0.5 2m 3m 4m 5m

SCALE 1:50

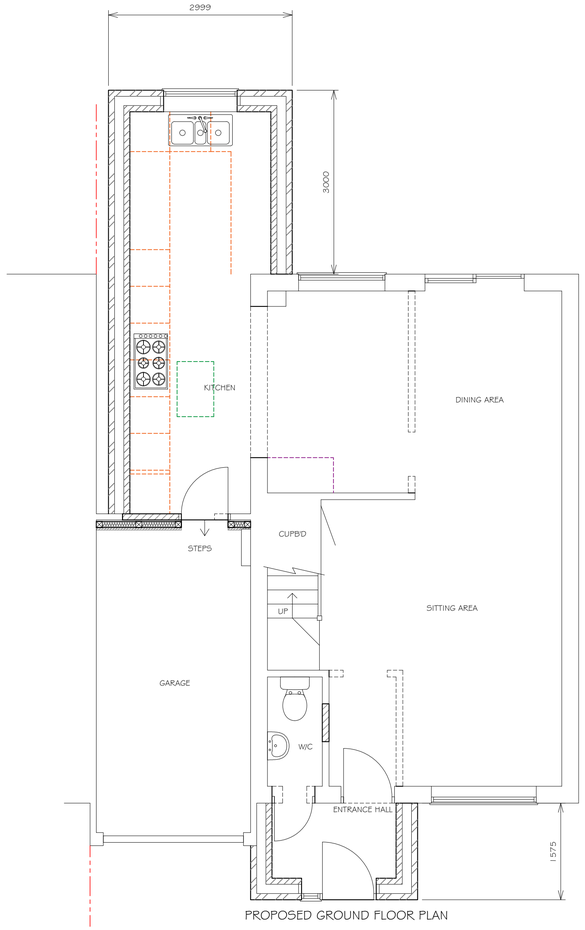






PROPOSED FRONT ELEVATION

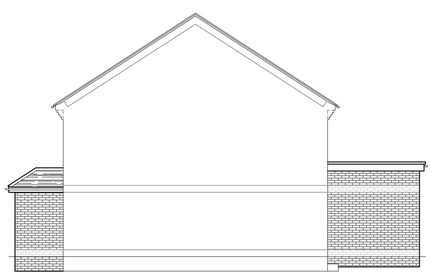

PROPOSED SIDE ELEVATION

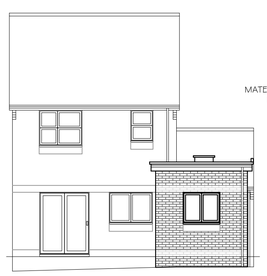

PROPOSED REAR ELEVATION

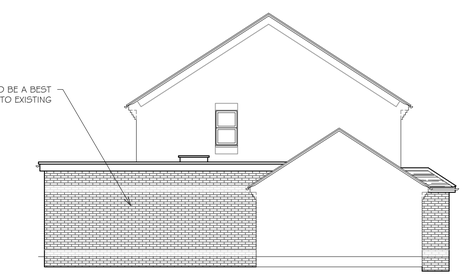


PROPOSED SIDE ELEVATION

0 2m 4m 6m 10m

SCALE 1:100

EXISTING STRUCTURE
PROPOSED STRUCTURE
REMOVED STRUCTURE
POSSIBLE STEEL BEAMS
POSSIBLE KITCHEN PLAN

PROJECT

PROPOSED GROUND FLOOR EXTENSIONS AT:
30 NUTMEG CLOSE
EARLEY
RG6 5GX

TITLE

PROPOSED FLOOR PLAN, ELEVATIONS & ROOF PLAN

Cranford Design Ltd
Architectural Services,
CAD Design & Draughting

Tel 01252 872657
Mob 07525 064570
E-mail: info@cranforddesign.co.uk
Website: www.cranforddesign.co.uk
Centaur House
Ancells Business Park, Ancells Road
Fleet GU51 2UJ

DATE: JULY 2024

SCALE: SEE DRAWING

DRAWING NUMBER

D2963-02

A

A1 PAPER SIZE

These plans must not be acted upon until the appropriate planning and building regulation approvals have been granted. Should the works be undertaken prior to the above approvals being in place it is done so entirely at the clients own risk.