


PLOTS 2034, 2046 & 2064

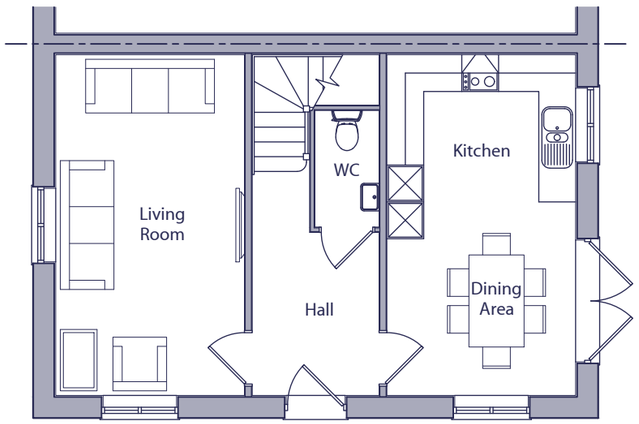


GROUND FLOOR PLAN

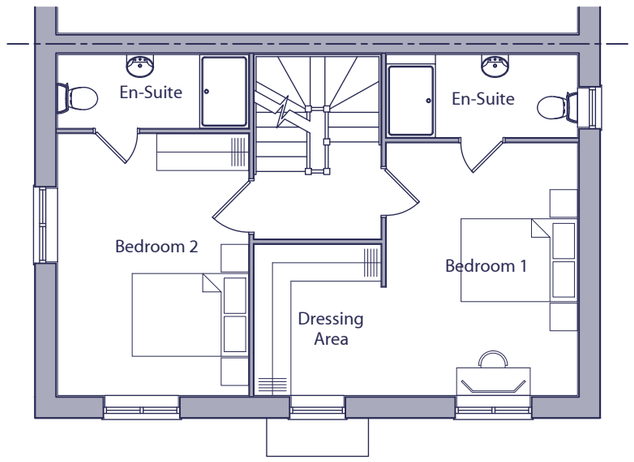

FIRST FLOOR PLAN

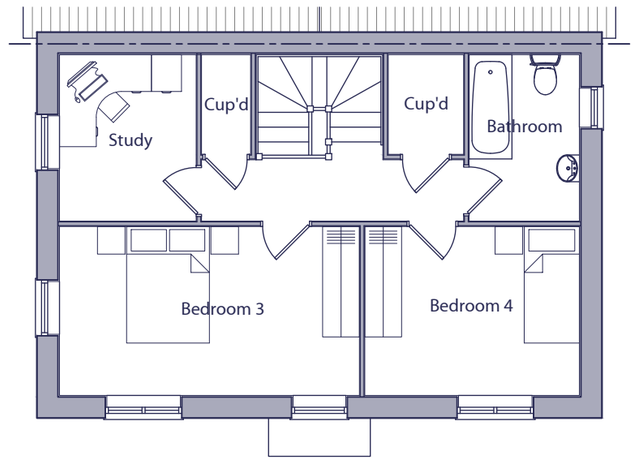

SECOND FLOOR PLAN

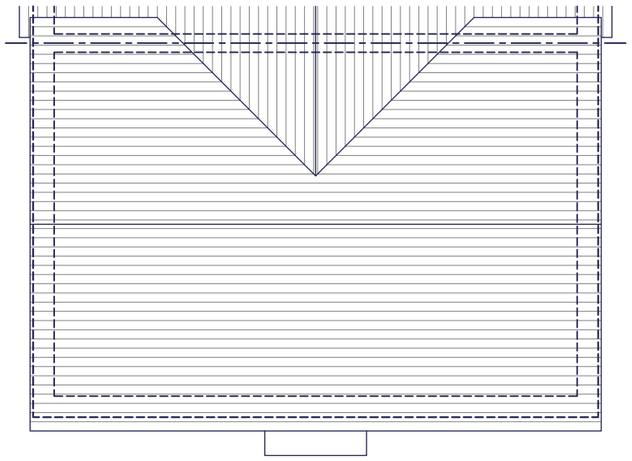

ROOF PLAN

HOUSE TYPE G - 4 BED / 7 PERSON HOUSE		
SPACE STANDARDS	REQUIRED	ACTUAL
FLOOR AREA	121.00 m^2	141.32 m^2
STORAGE	3.00 m^2	3.30 m^2
BEDROOM 1	11.50 m^2	18.15 m^2
BEDROOM 2	11.50 m^2	13.30 m^2
BEDROOM 3	7.50 m^2	13.47 m^2
BEDROOM 4	7.50 m^2	9.64 m^2

0 1 2 3 4 5m

1:100

Rev.	Date	Description	Drawn	Checked
-	-	-	-	-

Client: KIER

Project: South Wokingham, Phase R11.

Drawing Title: Type G - Style 1 Floor & Roof Plans

Scale: 1:100 @ A3

Date: May 2025

Drg.No.: P1904.G.01

Drawn: MCN

Checked: DGP

File: P1904 Type G

Rev.: -

Drawing Status: PLANNING

aap architecture

AAP Architecture Ltd
Unit A, Monument Business Centre, Monument Way East, Woking, Surrey GU21 5LG
T 01483 727345 **E** projects@aap-arc.co.uk **W** aap-arc.co.uk

Under the Intellectual Property Act 2014, this drawing is the copyright of AAP Architecture Ltd.