
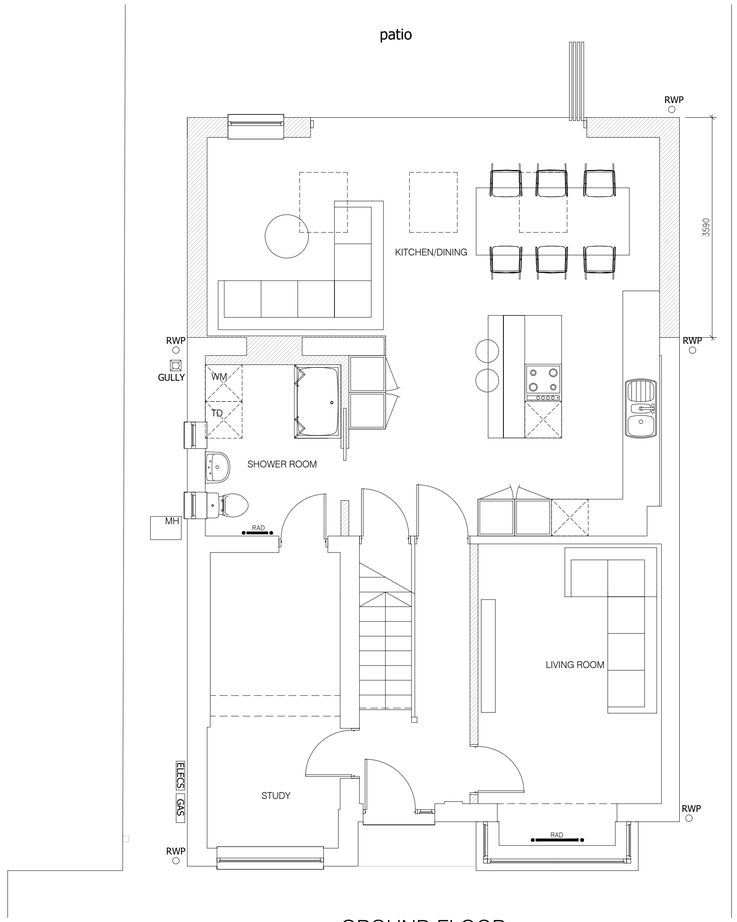


GROUND FLOOR
SCALE 1:50

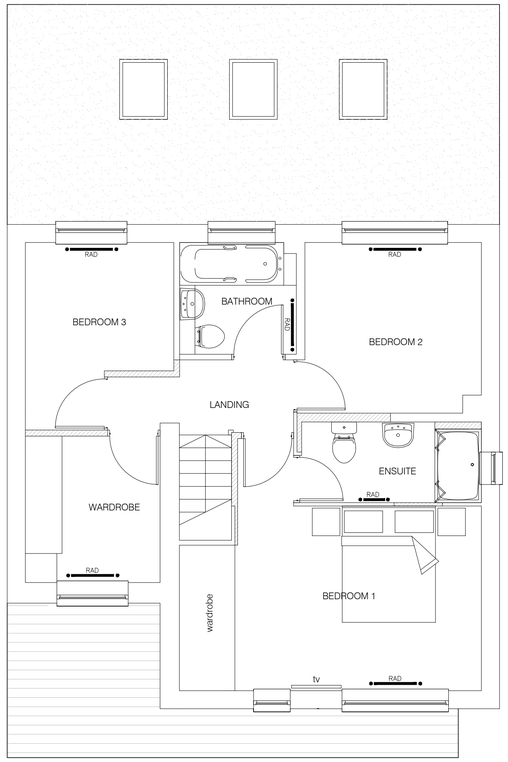

FIRST FLOOR
SCALE 1:50

NOTES:

1. THIS DRAWING IS TO BE READ IN CONJUNCTION WITH ALL RELEVANT ARCHITECTS, SUB-CONTRACTORS AND ARCHITECTURAL DRAWINGS.
2. THIS DRAWINGS REMAINS THE COPYRIGHT OF JETARCH DESIGN LTD AND MAY NOT BE SHARED OR REPRODUCED WITHOUT THEIR KNOWLEDGE

JET ARCH DESIGN

100 Berkshire Place
Winnersh Triangle
Wokingham, Berkshire RG41 5RD
Tel: 07787296792

email: info@jetarchdesign.co.uk

Client

DR & MRS GOH

Property:

25 MERRYWEATHER CLOSE
FINCHAMPSTEAD
RG40 4YH

Drawing Title:

DETAILS OF PROPOSED
FLOOR PLANS

Rev.	Date	Revisions

Drawing No. A1/457/03

Rev. A

Plot Date: AUG 25

Scale 1:50 @ A1

Date NOV 25

Drawn SA