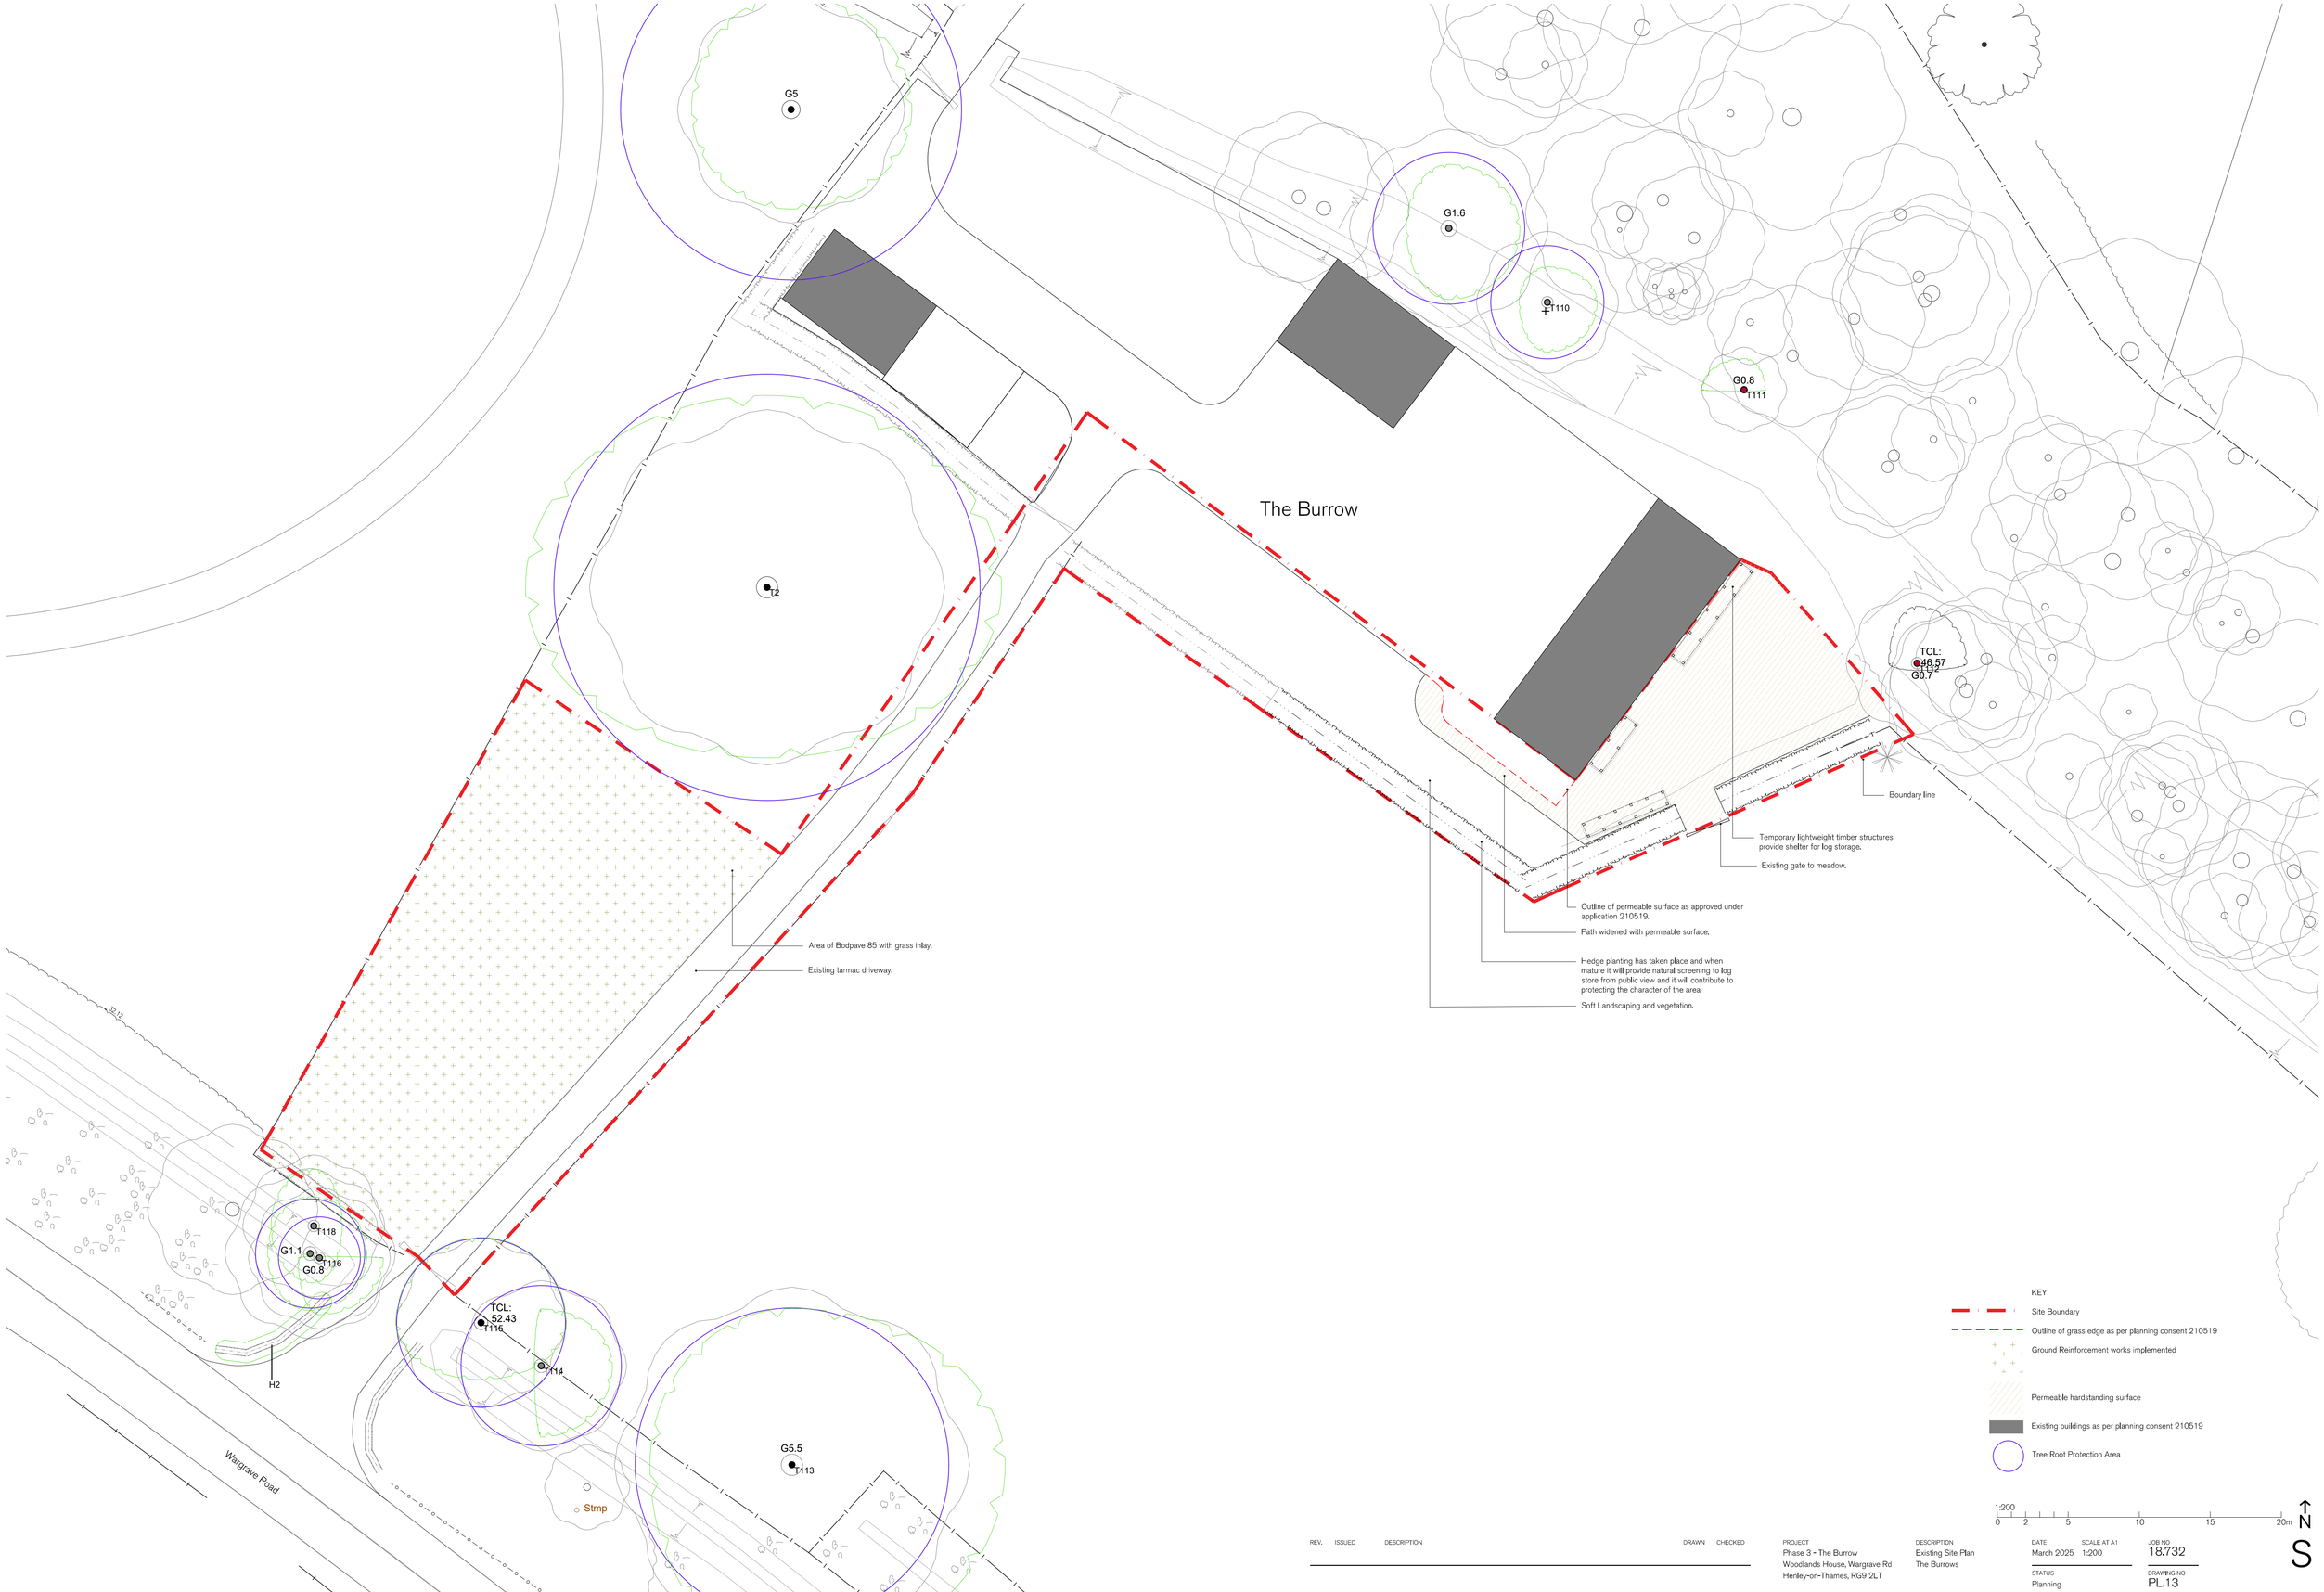


KEY

- Site Boundary
- Outline of grass edge as per planning consent 210519
- Ground Reinforcement works implemented
- Permeable hardstanding surface
- Existing buildings as per planning consent 210519
- Tree Root Protection Area

1:200
0 2 5 10 15 20m

N

S & P

REV.	ISSUED	DESCRIPTION	DRAWN	CHECKED

PROJECT
Phase 3 - The Burrow
Woodlands House, Wargrave Rd
Henley-on-Thames, RG9 2LT

DESCRIPTION
Existing Site Plan
The Burrows

CLIENT
David Harding Esq.

DATE
March 2025

SCALE AT A1
1:200

JOB NO
18.732

STATUS
Planning

DRAWING NO
PL.13

DRAWN
VG

CHECKED
GT

REV
-

SPRATLEY & PARTNERS
7 CENTENARY BUSINESS PARK, STATION ROAD, HENLEY-ON-THAMES, OXFORDSHIRE RG9 1DS . 01491 411277

ISSUED ONLY FOR THE PURPOSE INDICATED, THIS DRAWING TO BE READ IN CONJUNCTION WITH ALL CONSULTANTS INFORMATION. ALL DIMENSIONS TO BE CHECKED ON SITE. DO NOT SCALE. THIS DRAWING IS COPYRIGHT.