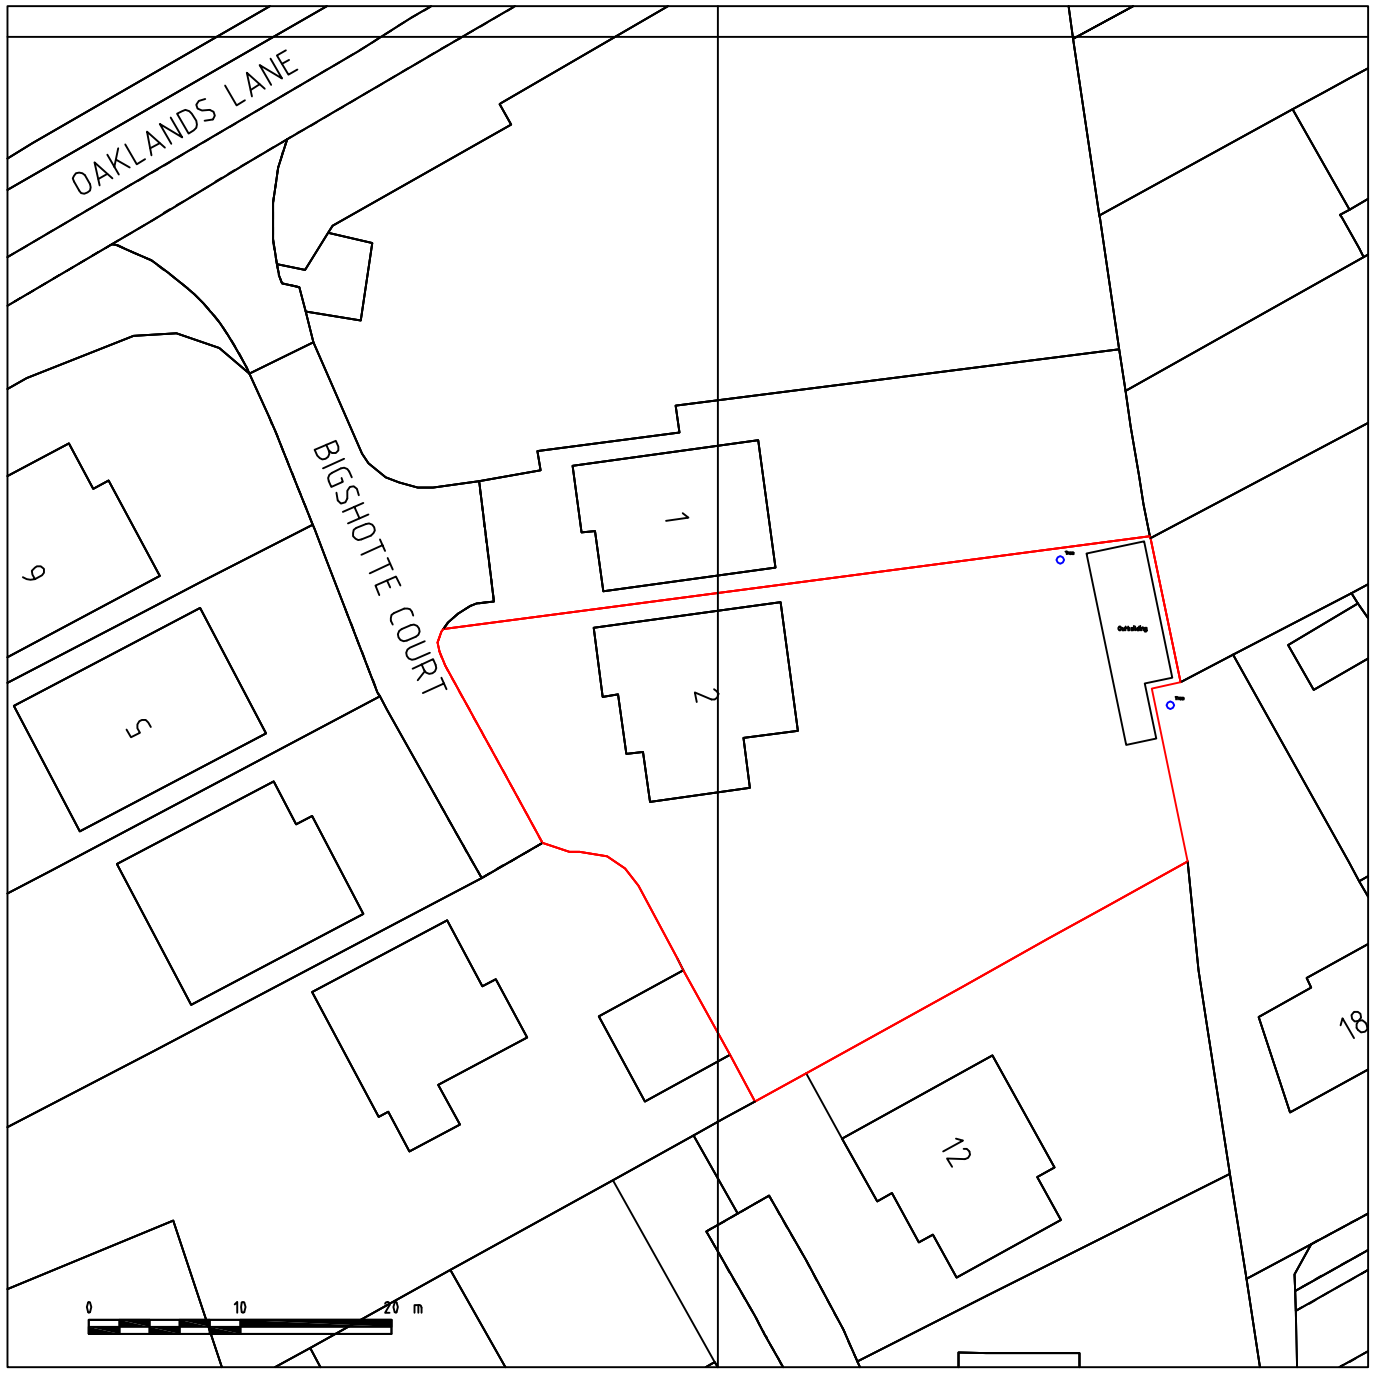


N

PROPOSED BLOCK/SITE PLAN
AREA 90m x 90m
SCALE: 1:500 on A3

10 20 m

MKSummer
Architecture, Engineering & Constructi
www.mksummer.co.uk
020 3842 2950

Notes

1. All Dimensions in Millimeters

0 1 2 3 4 5 6 1:200
0 1 2 3 1:100
Scale Bar (Metres)

Client
Private

Site Address
2 Bigshotte Court
Wokingham
RG45 6WR

Project Description

Outbuilding

Drawing Description
Proposed Block Plans

Date Issued 25/09/2025
Rev Date
Revison Suffix
Amendments

Drawing Status
Planning

Drawing Number
WH/2BC/P/04

Our Reference No

Local Authority Reference No

Drawn By Ye

CHECKED BY Lenn

This Drawing is © MKSummer Ltd. This drawing may not be copied by any third parties without prior written permission. This drawing is prepared for the purpose of obtaining planning permission or Building Regulations approval or as stated in the 'Drawing Status Box' only and not intend for any other use, do not constitute as full working drawings. All construction work carried out prior to receiving all necessary approvals for planning/or building regulations is entirely at the householders / Client risk. All building work to be completed to the satisfaction of the local authority building control officer and in accordance with current building regulations and as such additional unforeseen building works may be required on site. Copies from this drawing are not to be scaled. All dimension in millimeters. This drawing is to be scaled. All details to be verified and dimensions to be checked on site by the contractor prior to commencement of work. All omissions and discrepancies to be reported to lenn.han@mksummer.co.uk immediately. The contractor shall inspect all adjoining properties which may be affected by the works and record and report to the owner and defects. The contractor shall be entirely responsible for the security,strength and stability of the building during the course of the works.

A3

Scale As Stated