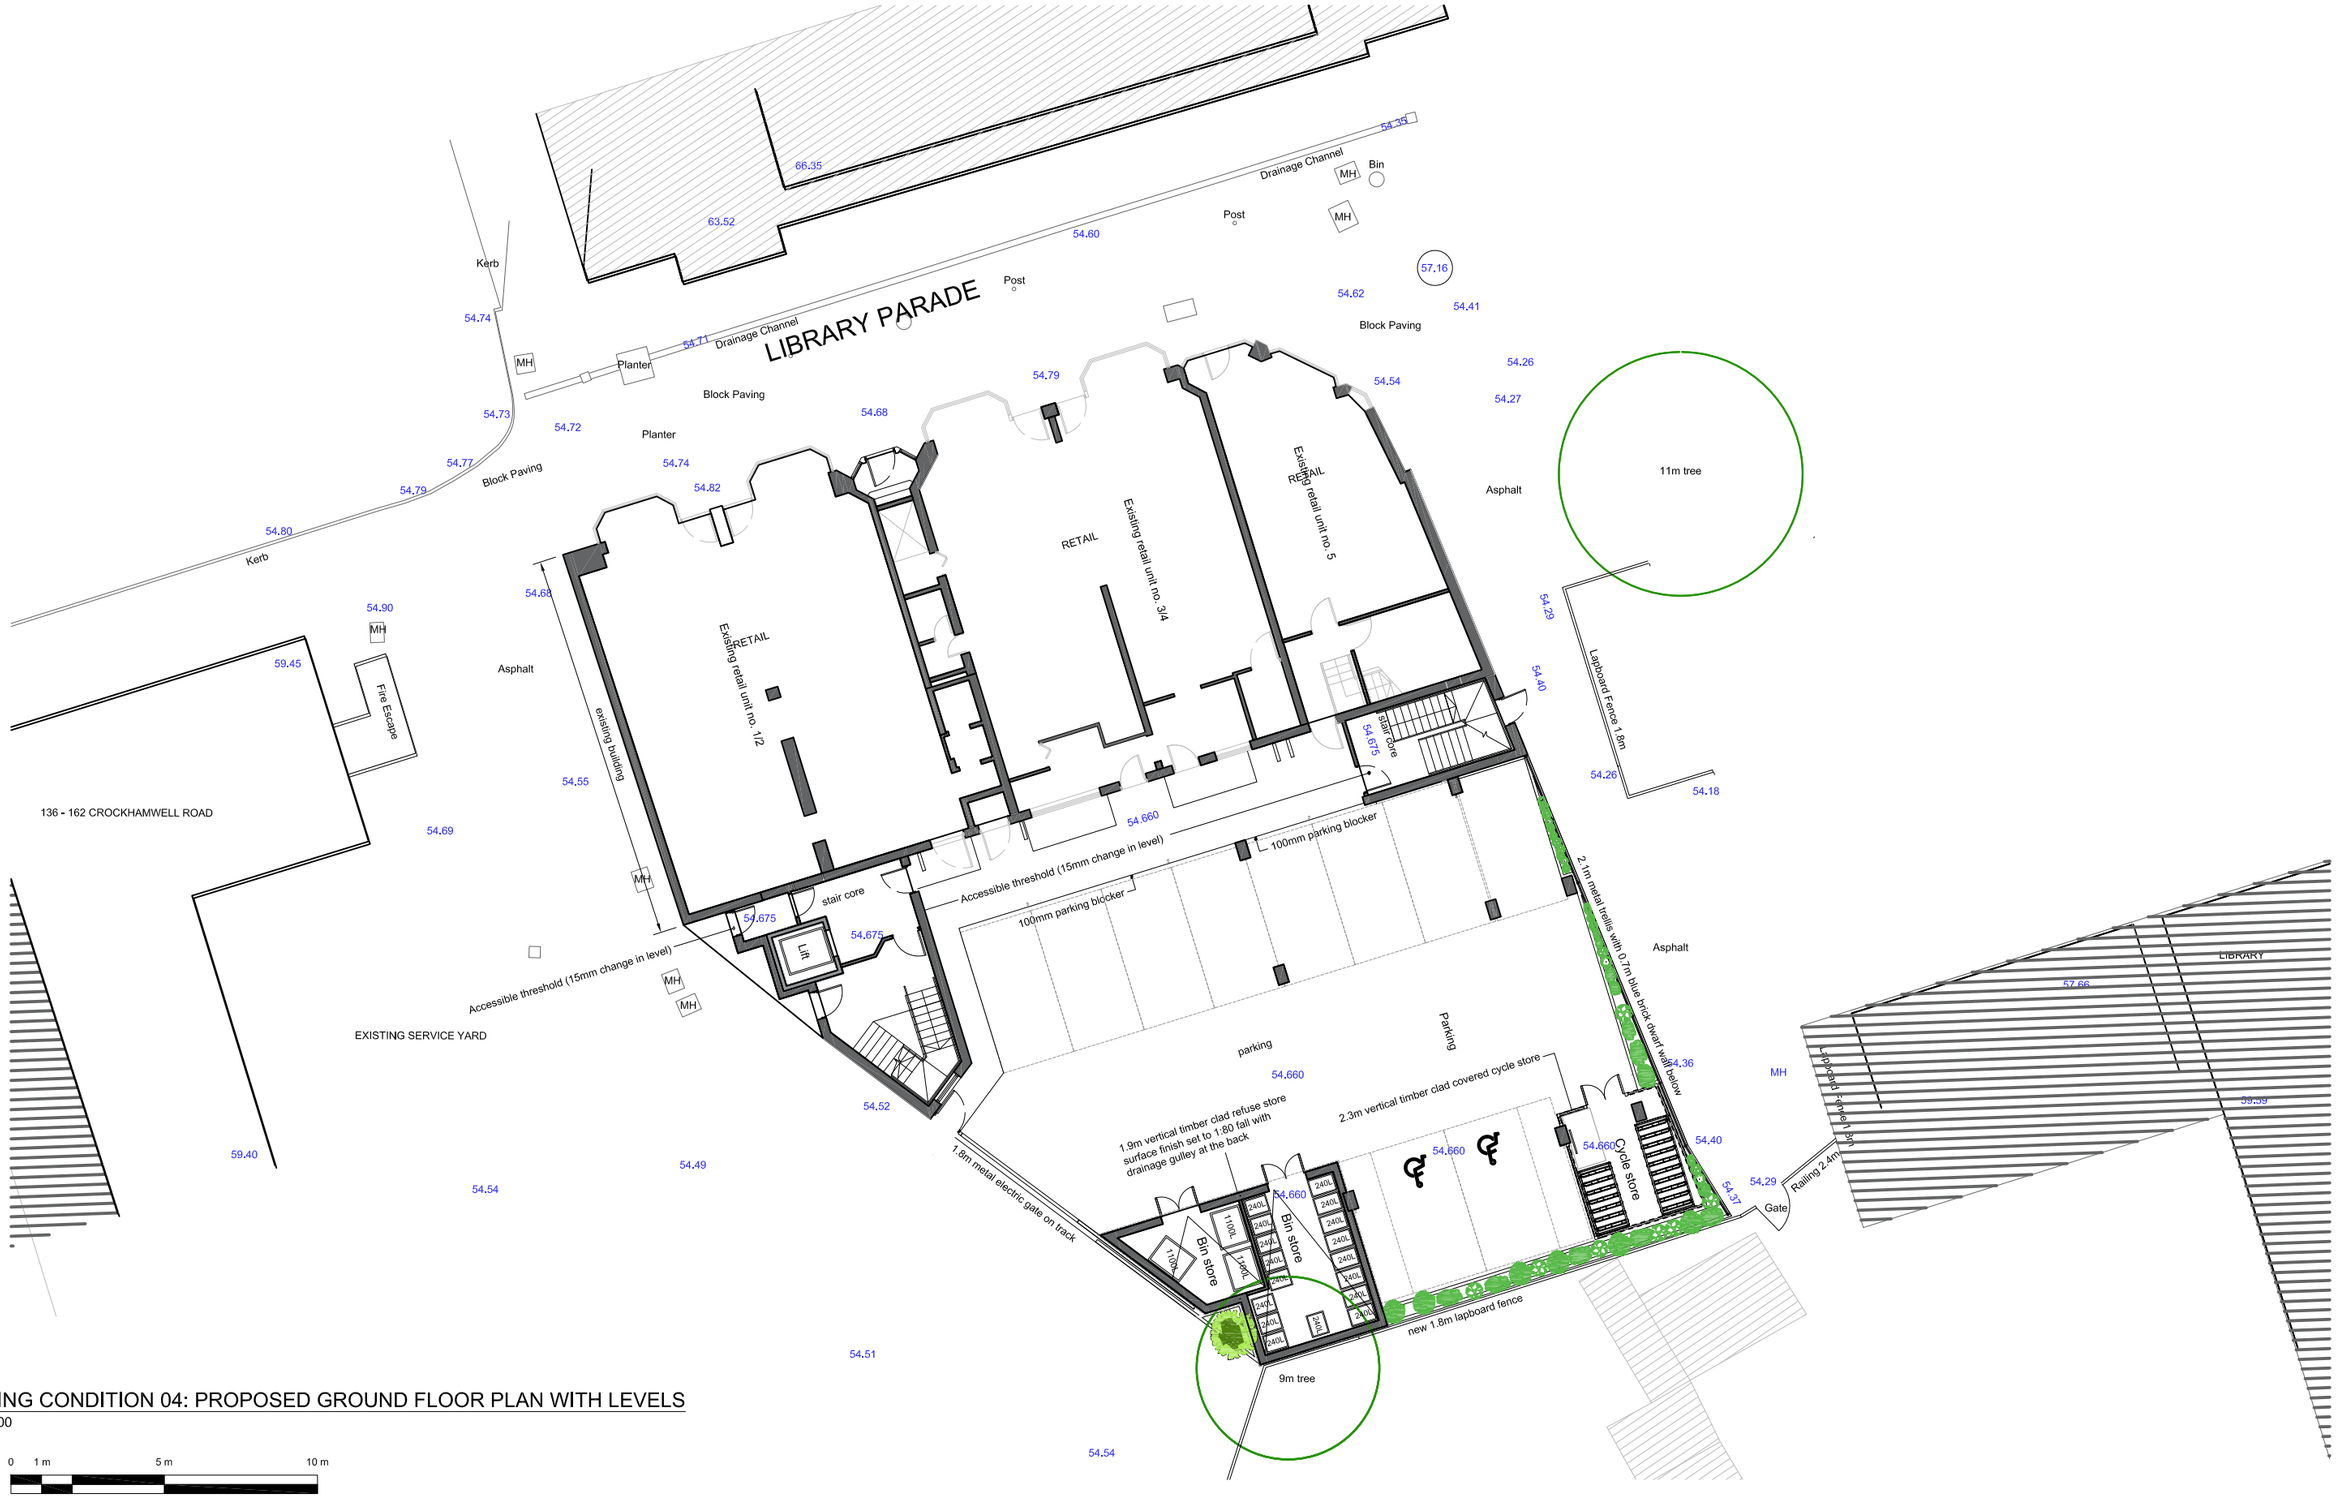


PLANNING CONDITION 04: PROPOSED GROUND FLOOR PLAN WITH LEVELS

SCALE 1:200

N

0 1 m 5 m 10 m

SCALE: 1:200

Hanslink Ltd

E-mail: c.franklin@hanslink.co.uk

m.07908 941251

project	drawing title	scale	date	drawn by	checked by
Library Parade, Crockhamwell Road Woodley RG5 3LX	Planning 04 - Proposed Ground Floor Plan	1:500@A3	14.11.24	HC	
client	**drawing status**	**job no.**	**drawing no.**		**revision**
Hanslink Ltd	PLANNING	H16	PL41		P2