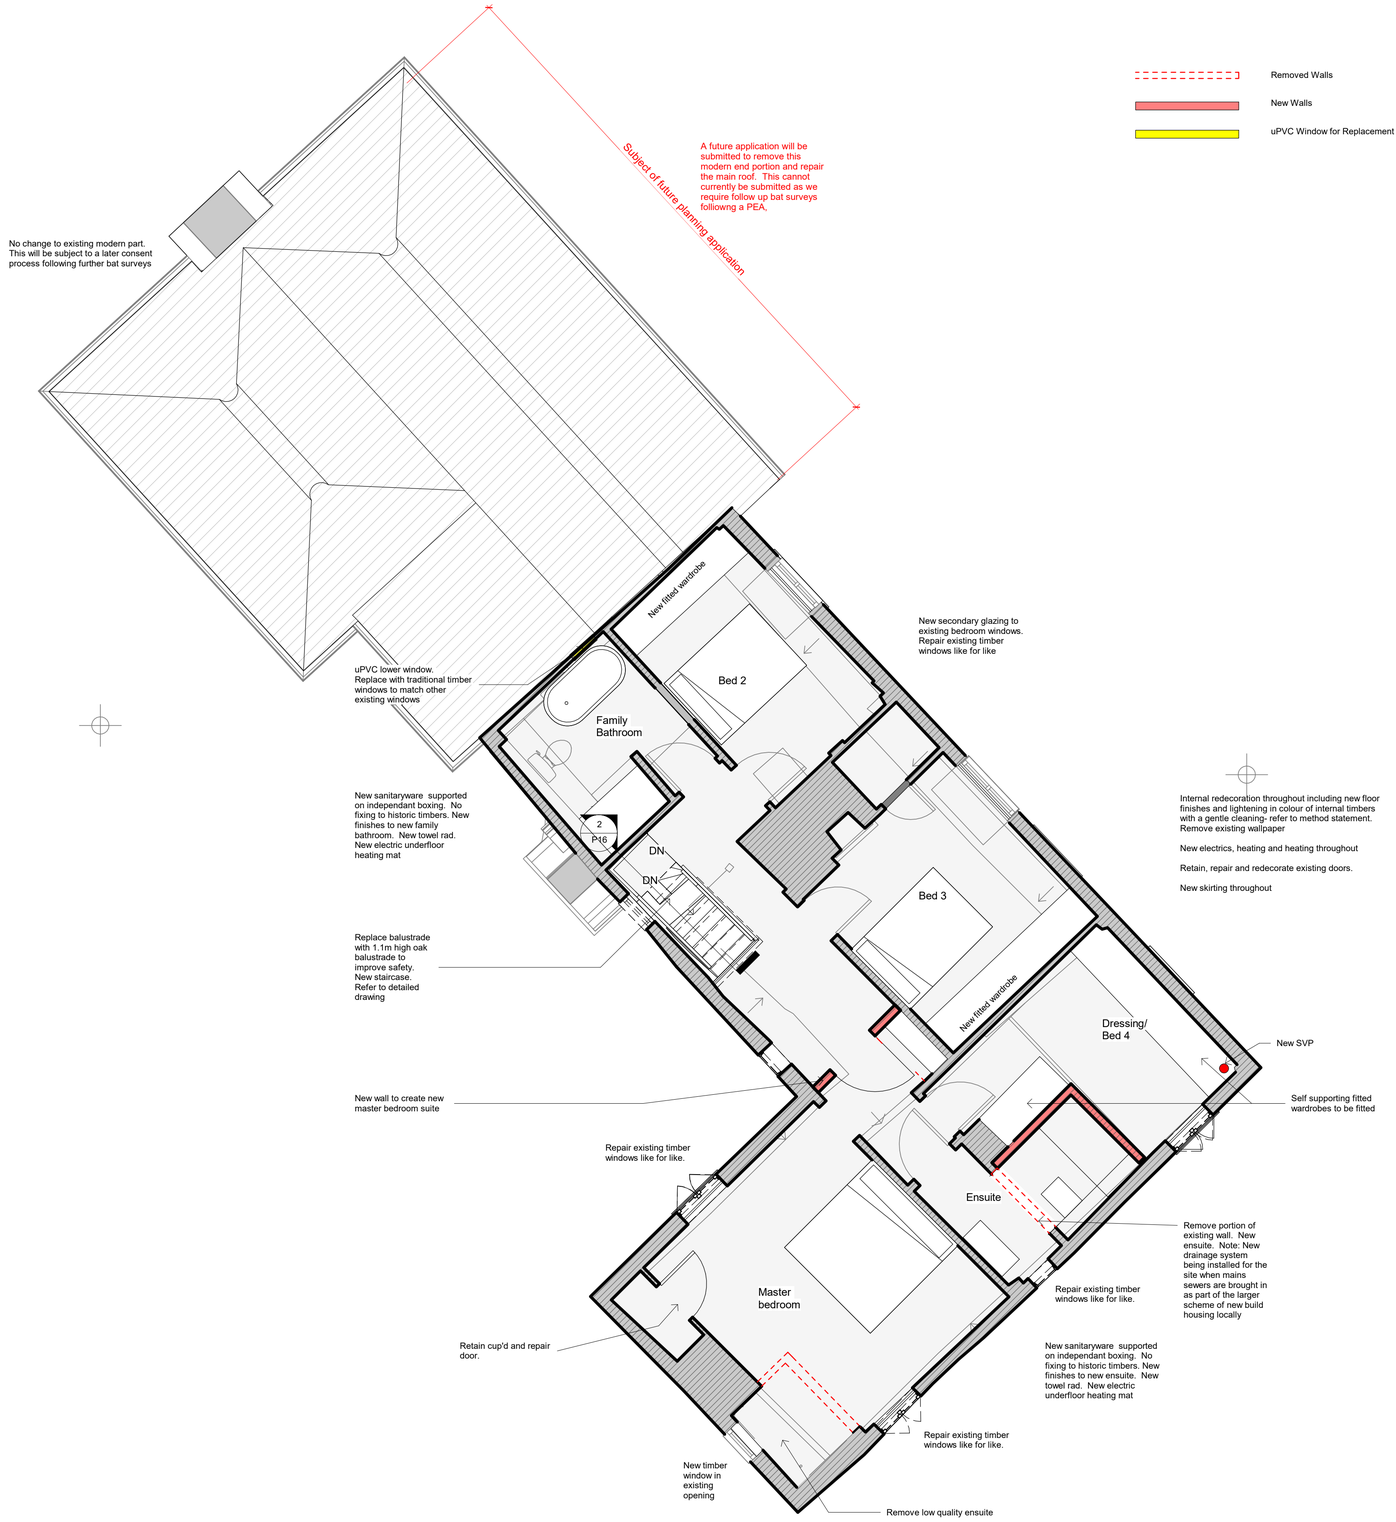


NOTE: Report all errors and omissions to the Architect. All dimensions to be checked on site before fabrication.

Contractors must verify all dimensions on site before setting out, commencing work, or making any shop drawings.

- All dimensions must be checked on site
- All setting out to be checked on site
- All levels must be checked on site and their datum confirmed
- This drawing must be read in conjunction with the relevant specification clauses
- This drawing must not be used for land transfer purposes

1st Floor Proposed

1 : 50

SCALE : 1 to 50

0 2.5m 5m

N

Note: This maybe a reduced sized print, check scales below

HERITAGE FUSION
CONSERVING THE PAST, INSPIRING THE FUTURE

Mr and Mrs Ray

Westwood Cottage, Sheerlands Road RG40 4QX

Proposed First Floor Plan

Project number	2176	P11	LBC B
Date	Issue Date		
Drawn by	Author		
Project Status	Project Status	Scale @ A1	1 : 50