
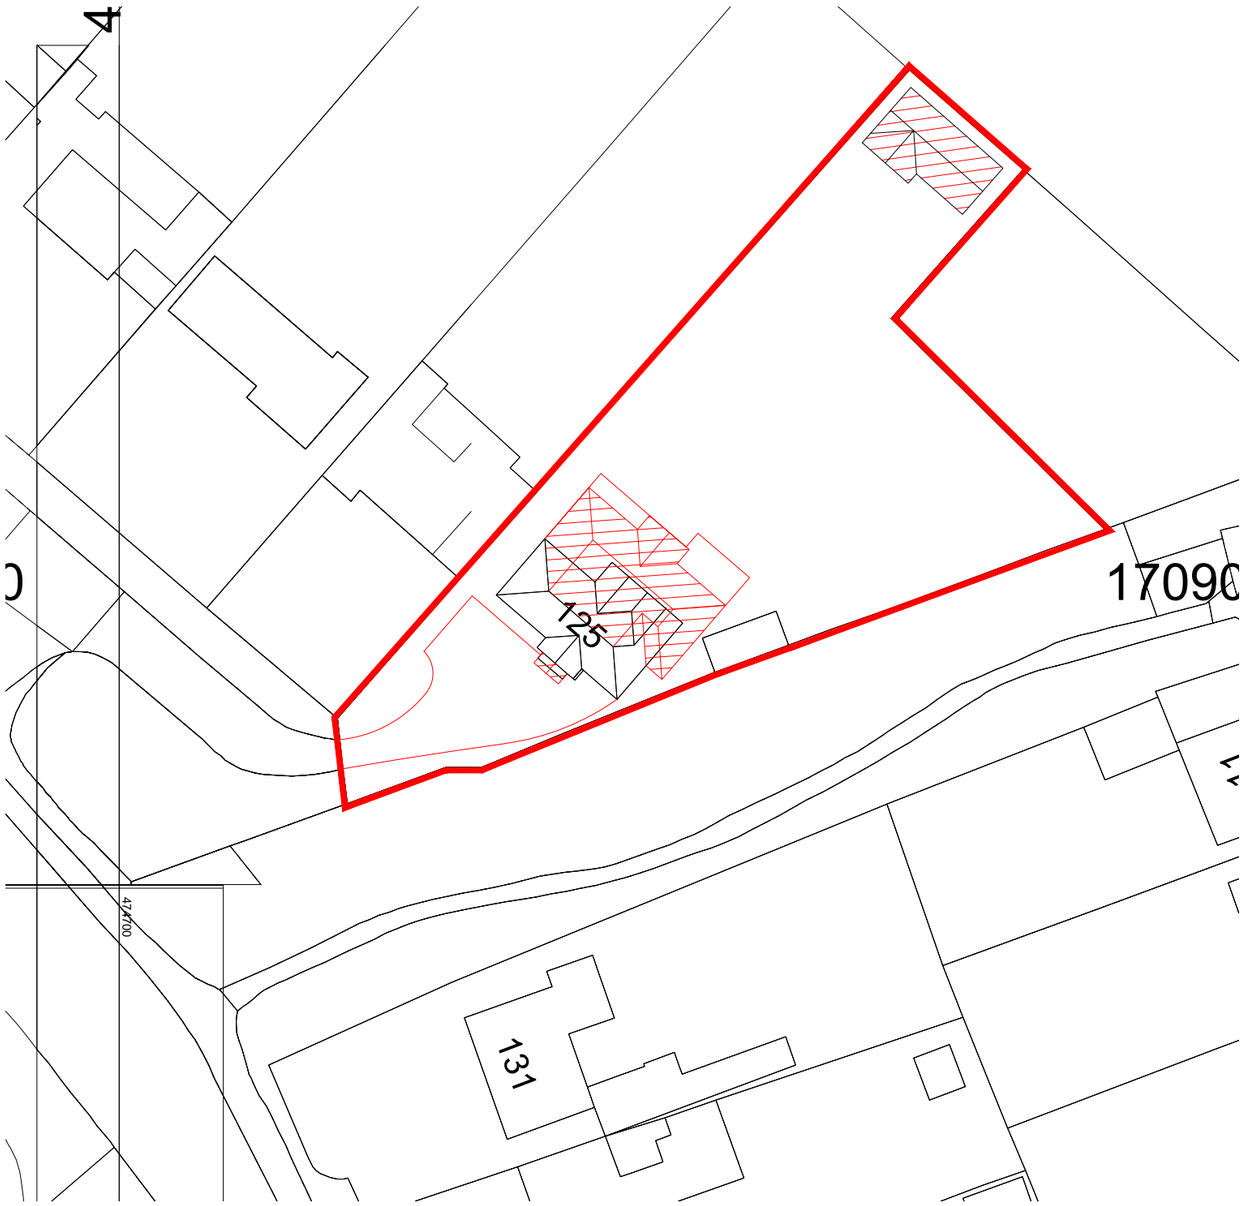


SITE PLAN (1:500)

0 5 10 15 20 25 30 35 40 45 50
Scale m

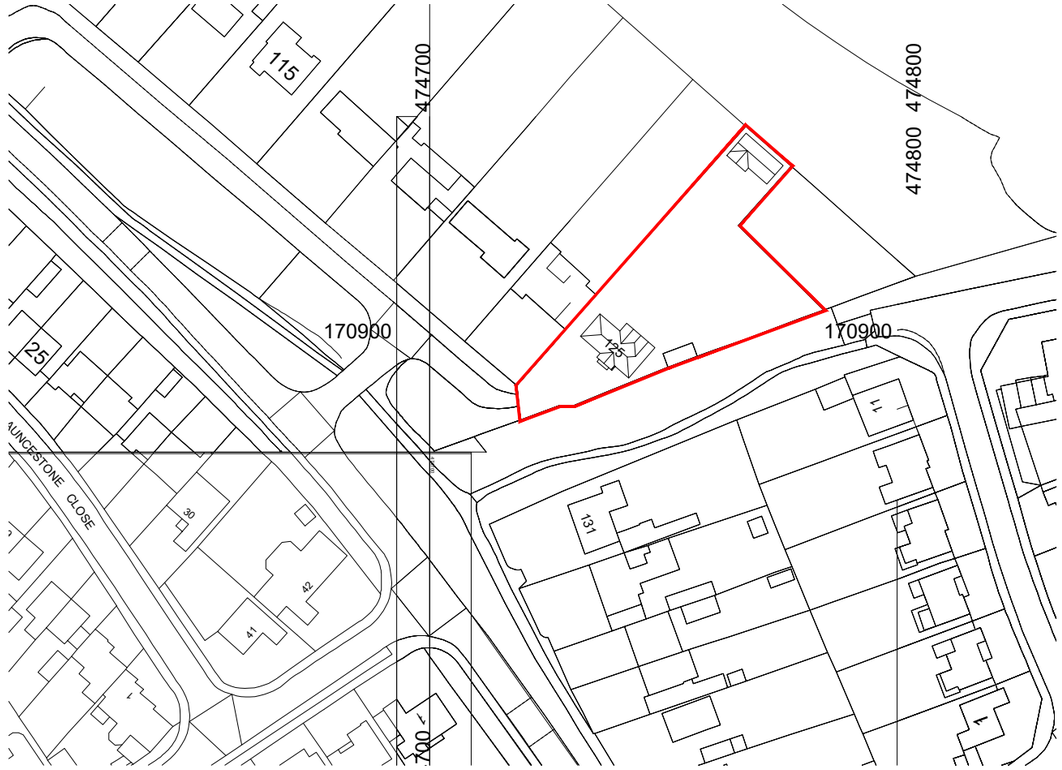

LOCATION PLAN (1:1250)

0 10 20 30 40 50 60 70 80 90 100
Scale m

Crown Copyright and database rights 2018 OS 100047474

REV. | DATE | COMMENTS

PROJECT
125 Beech Lane,
Lower Earley,
Reading,
RG6 5QD

DRAWING TITLE
Two storey rear/side extension, two storey entrance and internal alterations.
SITE & LOACTION PLAN

SK-tec Ltd
Planning & Technical Services
58 Hilltop Road, Earley, Reading, Berkshire, RG6 1DA
tel: 01183 759987, mob: 07714 100537
e-mail: steve@sk-tec.co.uk

CLIENT
Mr & Mrs Stenson

SCALE As Shown (A3) | DATE Aug 24

DRG. No. 24/954-04 | REV.