Low level brick wall with planting area

Driveway exit

Low level brick wall with planting area

Driveway entrance


Block paving driveway


Vaillant Air Source Heat Pump 10Kw (54Db)

Rear pato with garden laid to lawn

Existing garage to be used for Cycle store

Land edged blue to remain in ownership of applicant

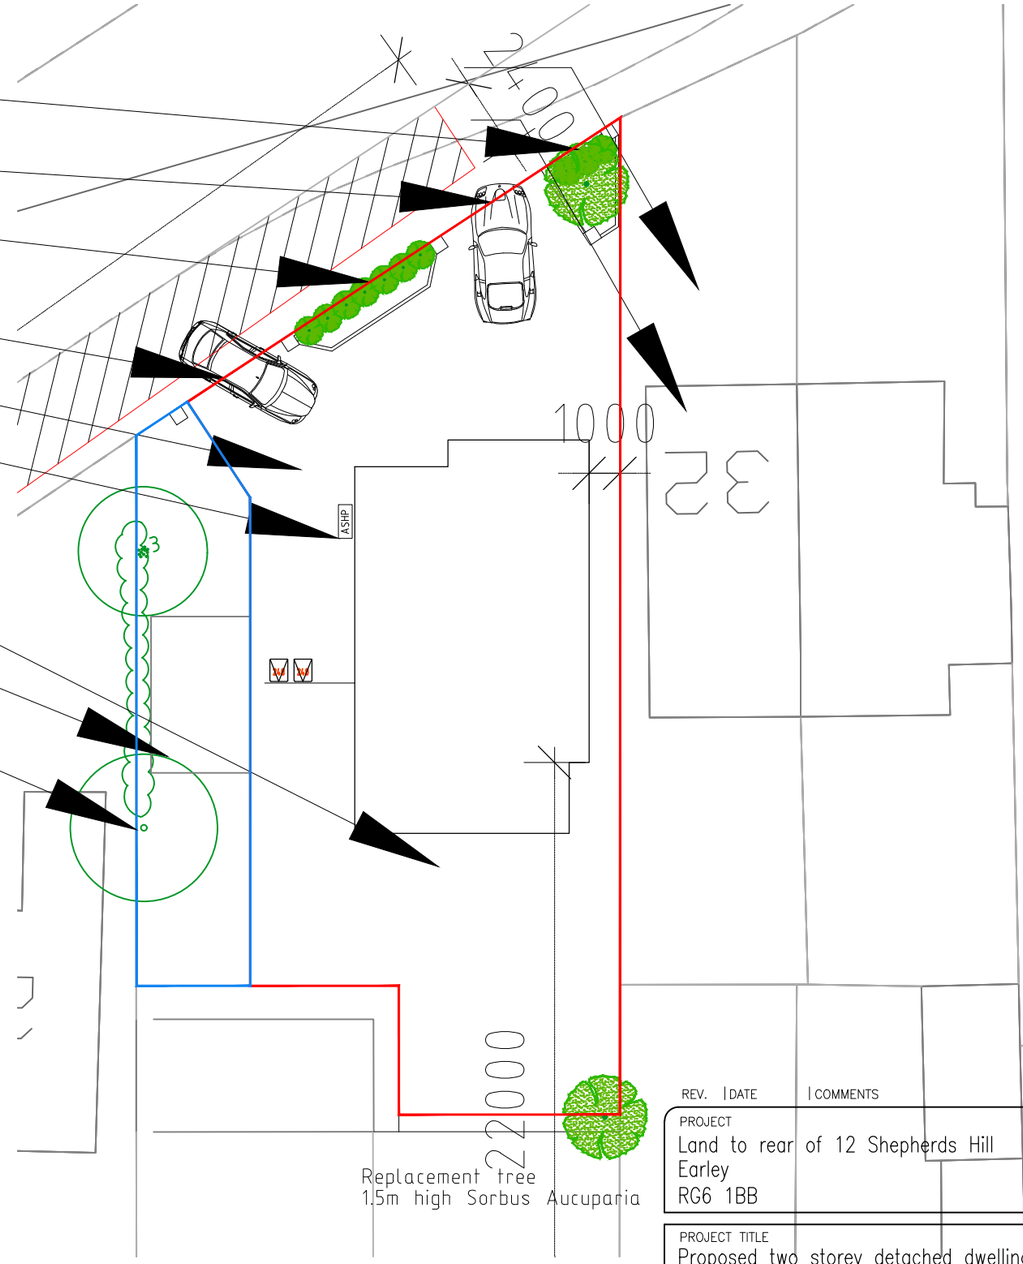

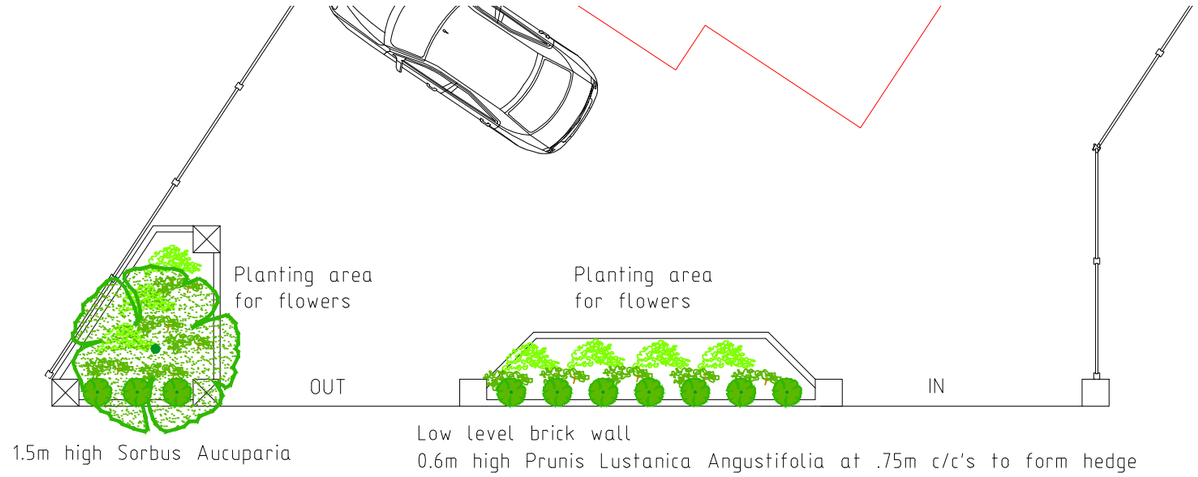



FRONT ELEVATION SECTION

SITE PLAN (1:200)

0 2 4 6 8 10 12 14
Scale m

REV.	DATE	COMMENTS

PROJECT
Land to rear of 12 Shepherds Hill
Earley
RG6 1BB

PROJECT TITLE
Proposed two storey detached dwelling

DRAWING TITLE
Access and Landscaping

CLIENT
Miss K Johnson

SCALE 1:200 (A3) | DATE Oct 24

DRG. No. 24-936-04 | REV. F