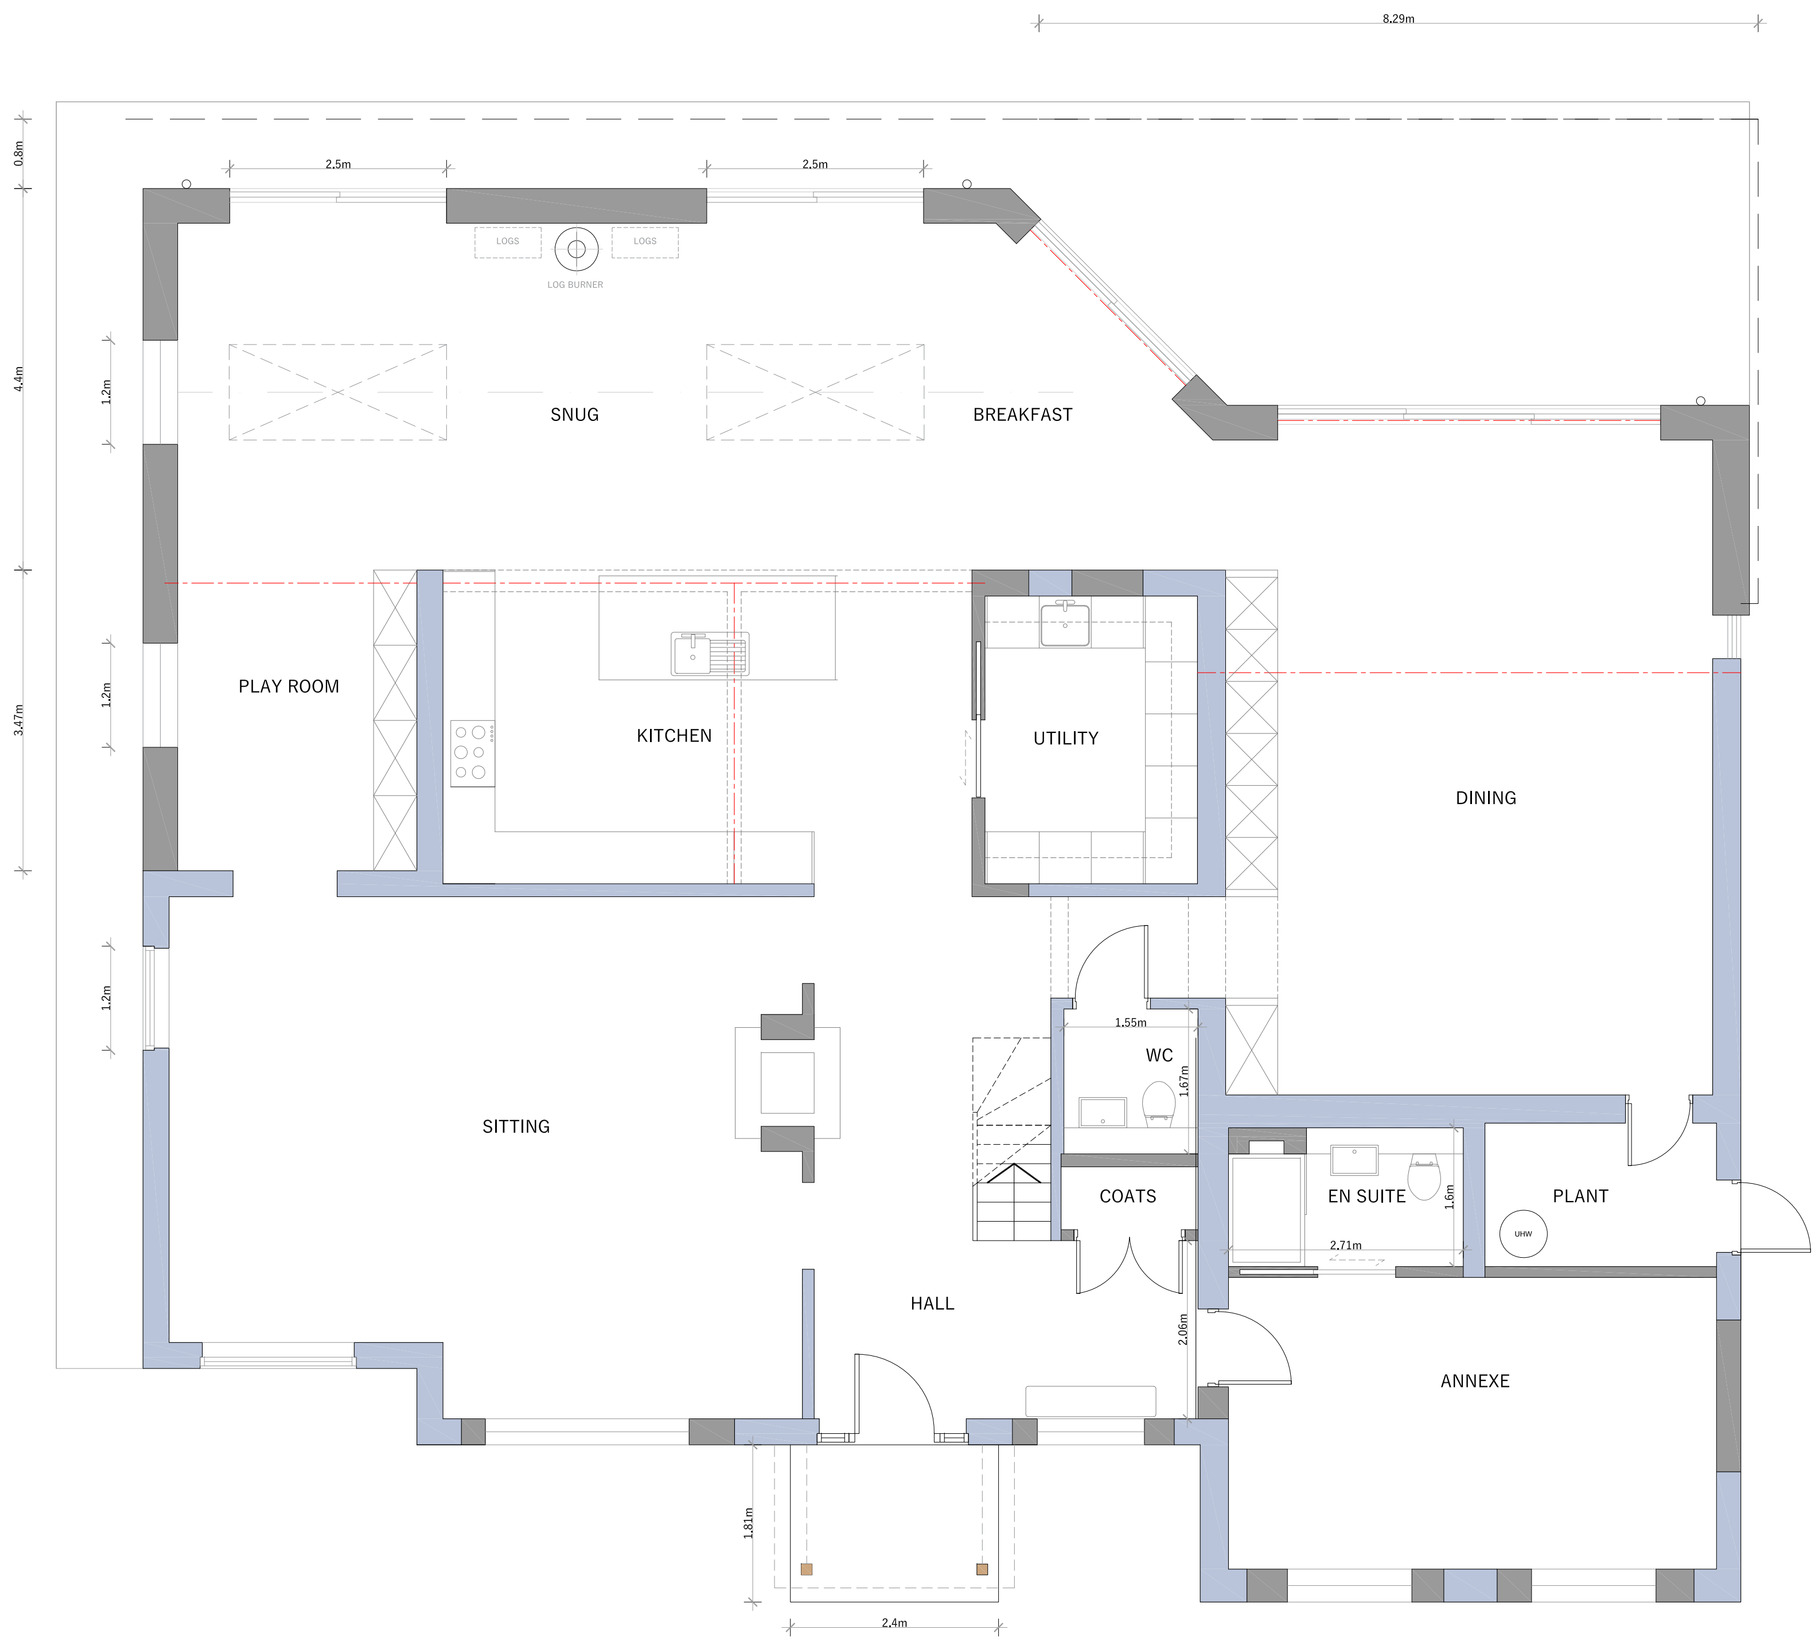



PROPOSED GROUND FLOOR PLAN

EXISTING WALL

NEW WALL

0 1 2 4 6m

PHILIP WADGE ARCHITECTURE

www.philipwadge.co.uk
info@philipwadge.co.uk
01635 736440

PROJECT
Rear Extension

CLIENT

AT
Lancambria,
Basingstoke
Road, Swallowfield,
Reading,
Wokingham, RG7 1PY

TITLE
PROPOSED GROUND FLOOR PLANS

DATE
01/04/25

SCALE
1:50 @ A1
1:100 @ A3

DRAWING NUMBER
23027/PL/06

Rev
O

All Rights Reserved © Philip Wadge Associates Ltd 2024