

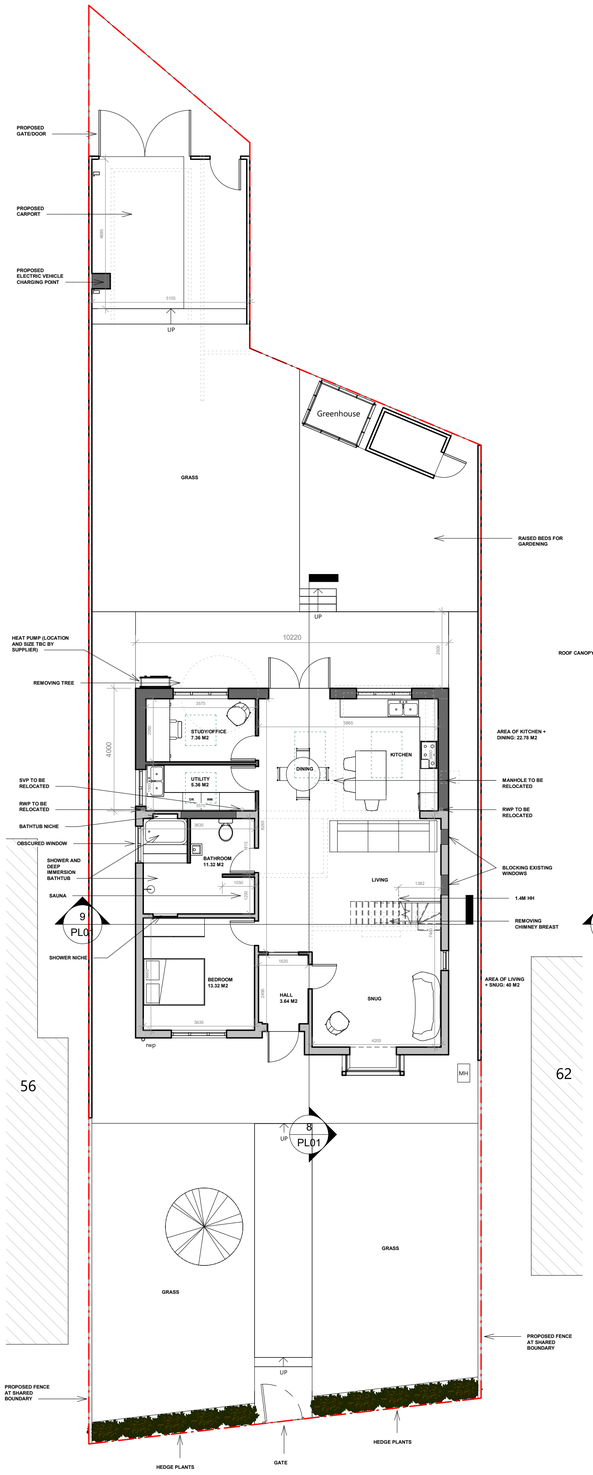



1 Proposed Ground Floor
1 : 100

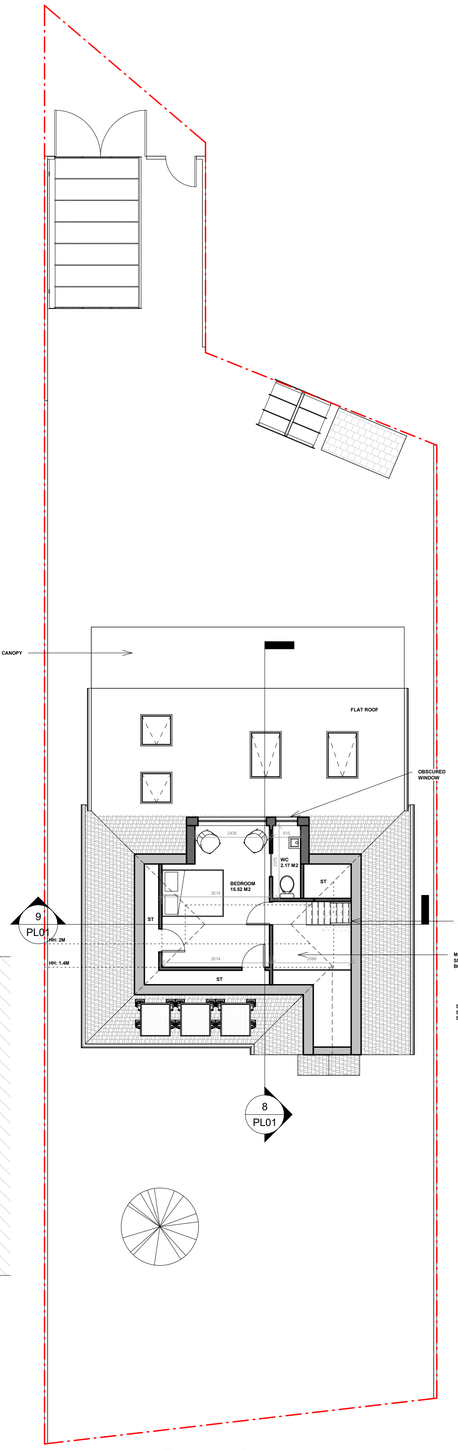


2 Proposed Loft
1 : 100

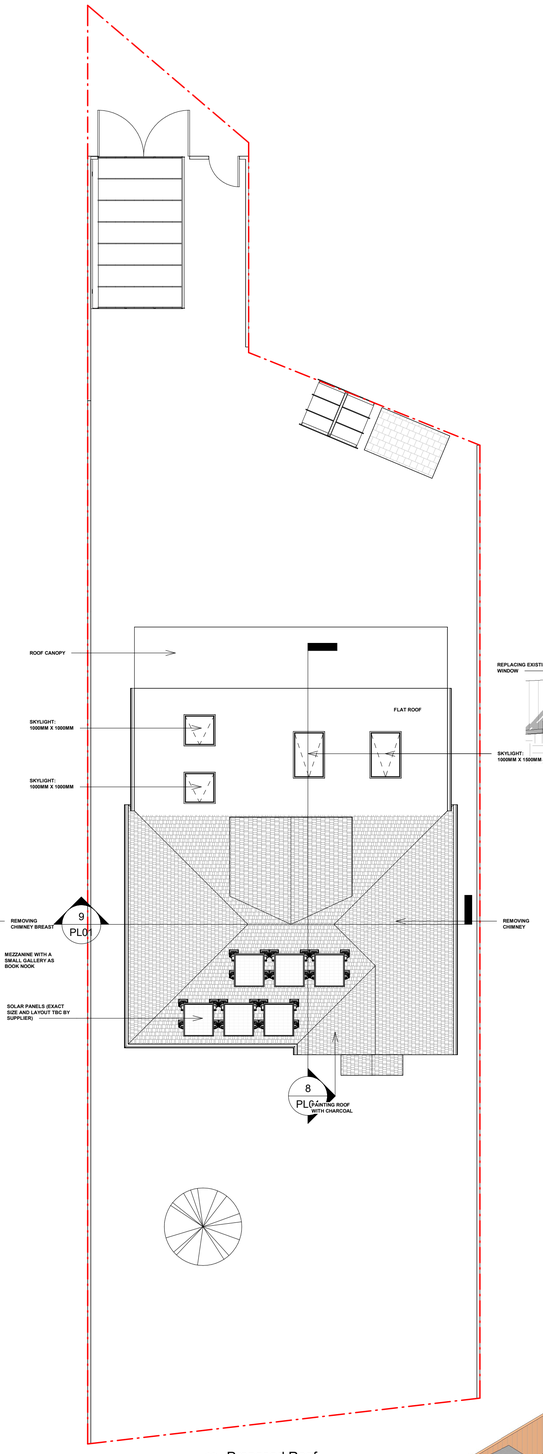


3 Proposed Roof
1 : 100

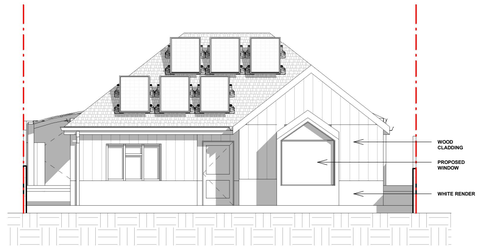


4 Proposed Front Elevation
1 : 100

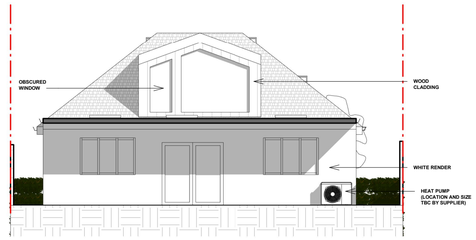


5 Proposed Rear Elevation
1 : 100

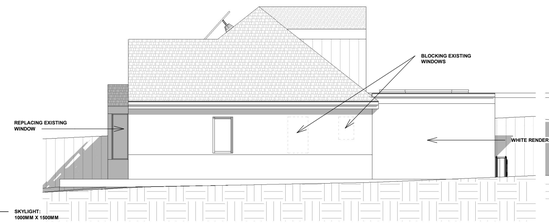


6 Proposed Side Elevation (From no.62)
1 : 100

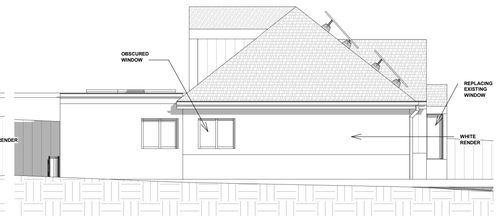


7 Proposed Side Elevation (From no.56)
1 : 100

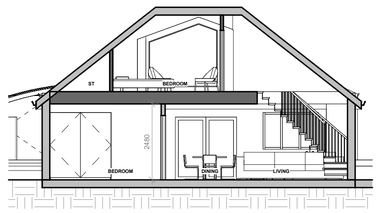

9 Proposed Section B
1 : 100

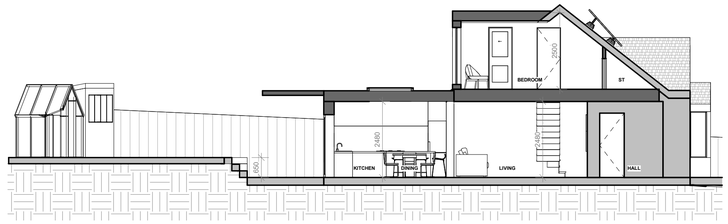

8 Proposed Section A
1 : 100

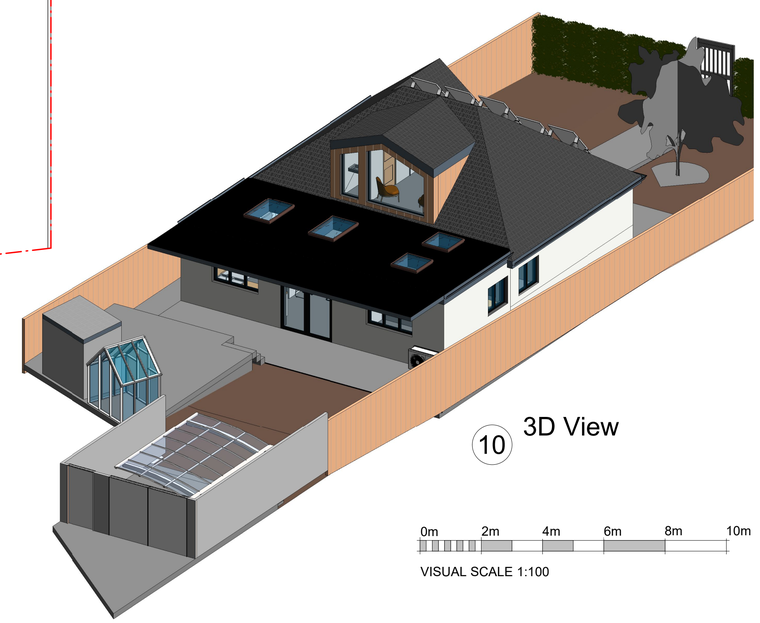

10 3D View

0m 2m 4m 6m 8m 10m

VISUAL SCALE 1:100

PROJECT
Single Storey Rear Extension, Loft Conversion with Rear Dormer, Demolishing Existing Garage, Erection of a Carport with Electric Vehicle Charging Point and Gate, Painting Roof with Charcoal, Replacing Windows and Doors with Black Frame, White Render and Wood Cladding, Removal of a Tree and Chimney, Addition of Heat Pump and Solar Panels, Blocking Existing Side Windows, Internal Reconfiguration and All Associated Works

ADDRESS
58 Langborough Road, Wokingham, RG40 2BT

CLIENT NAME
A. Tong

PROJECT STATUS
Planning

SHEET N.	DRAWING TITLE	
PL01	Proposed Drawings	
DESIGNED BY:	DRAWN BY:	CHECKED BY:
GOPLANS	SD	GOPLANS
DATE:	SCALE	
03/10/2025	As Indicated @ A1	

Demolished existing
Item above cut
Headheight of 1.8m (estimated)
Roof lights

All dimensions to be cross-checked on site prior to completing drawings for a party wall process, ordering and/or structural purposes

goplans

goplans.co.uk | 020 3633 0928