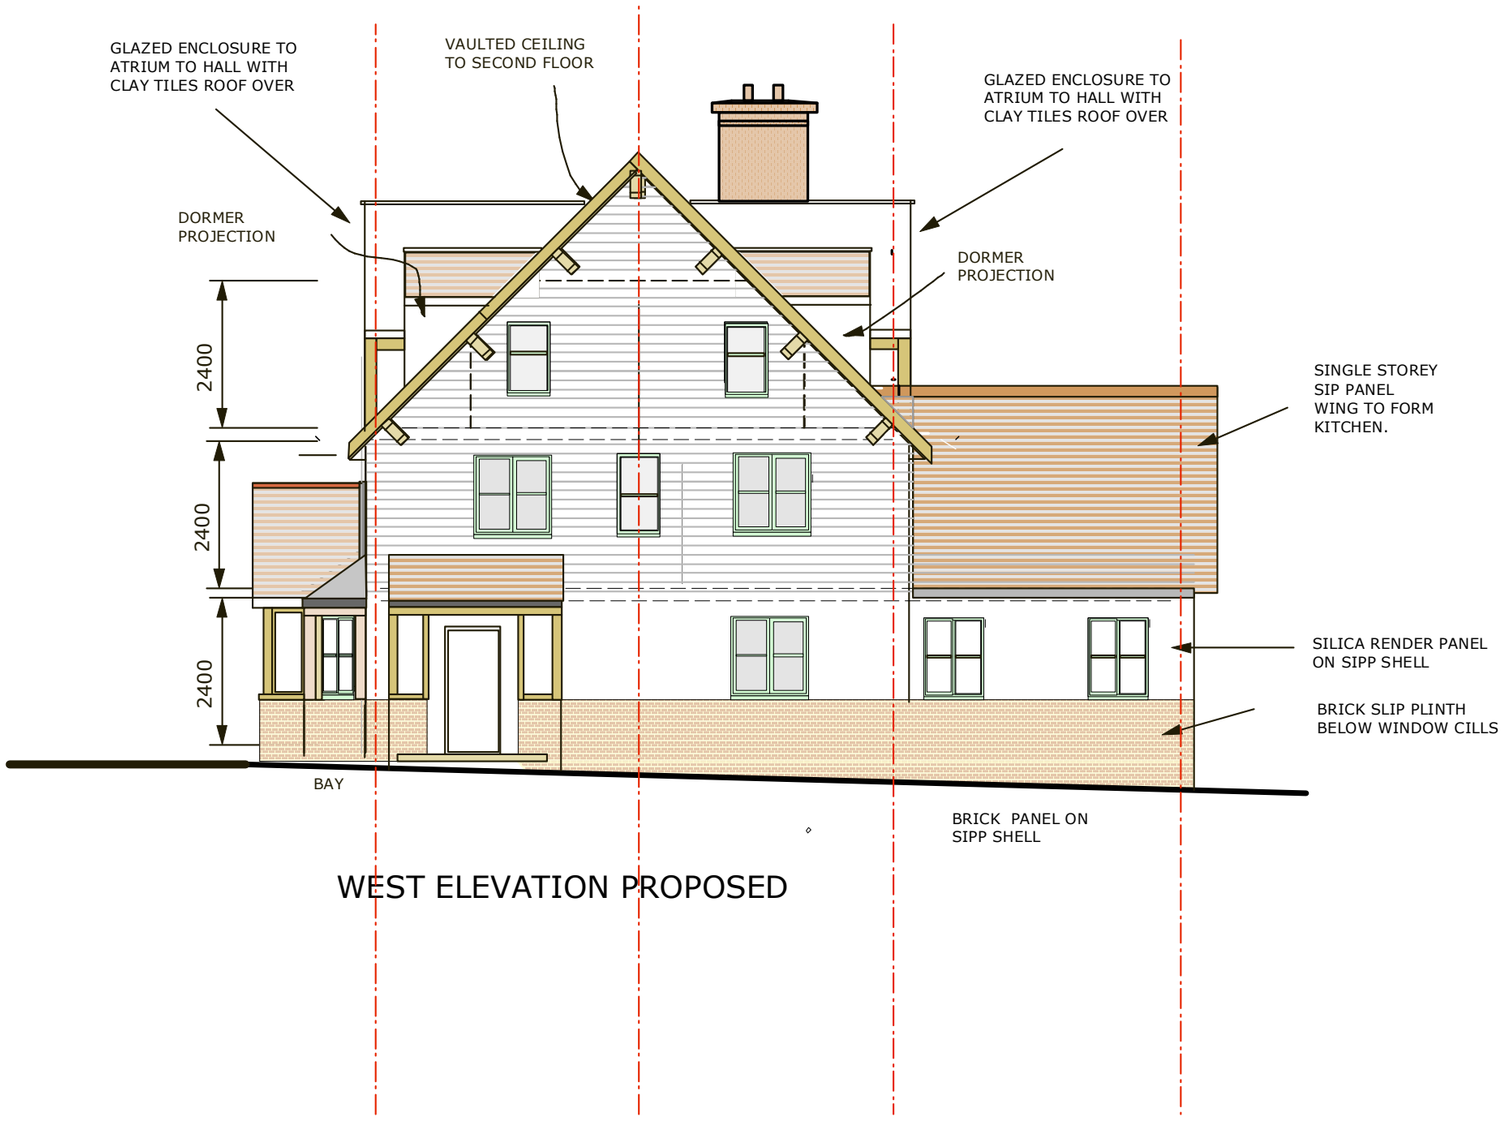


WEST ELEVATION PROPOSED

A: Window bars and mullions added, porch shown as lean too Kitchen roof raised, window added to first floor bed 2. 21.5.25

PLANNING REDRAW MAY 25
350 M2 S73 app

PLANNING REDRAW MAY 25

REVISIONS

FDF ARCHITECTURE
PETRO HOUSE, CRAZIES HILL
BERKSHIRE RG10 8LT
TEL 0118 940 6591 FAX 0118 940 6591

YAFFLES
SPENCERS WOOD
BERKSHIRE RG7 1HT

This drawing is copywright and must not be reproduced in whole or part without written consent. Do not scale from this drawing. Written dims. to be checked on site.

WEST ELEVATION NEW BUILD PROPOSED

SCALE 1:100 @ A3	DATE FEB 22	DRAWN
Project No 3210	Dwg. No. YF.DFC.50.WELP.14	Rev. A

0 1 2 3m