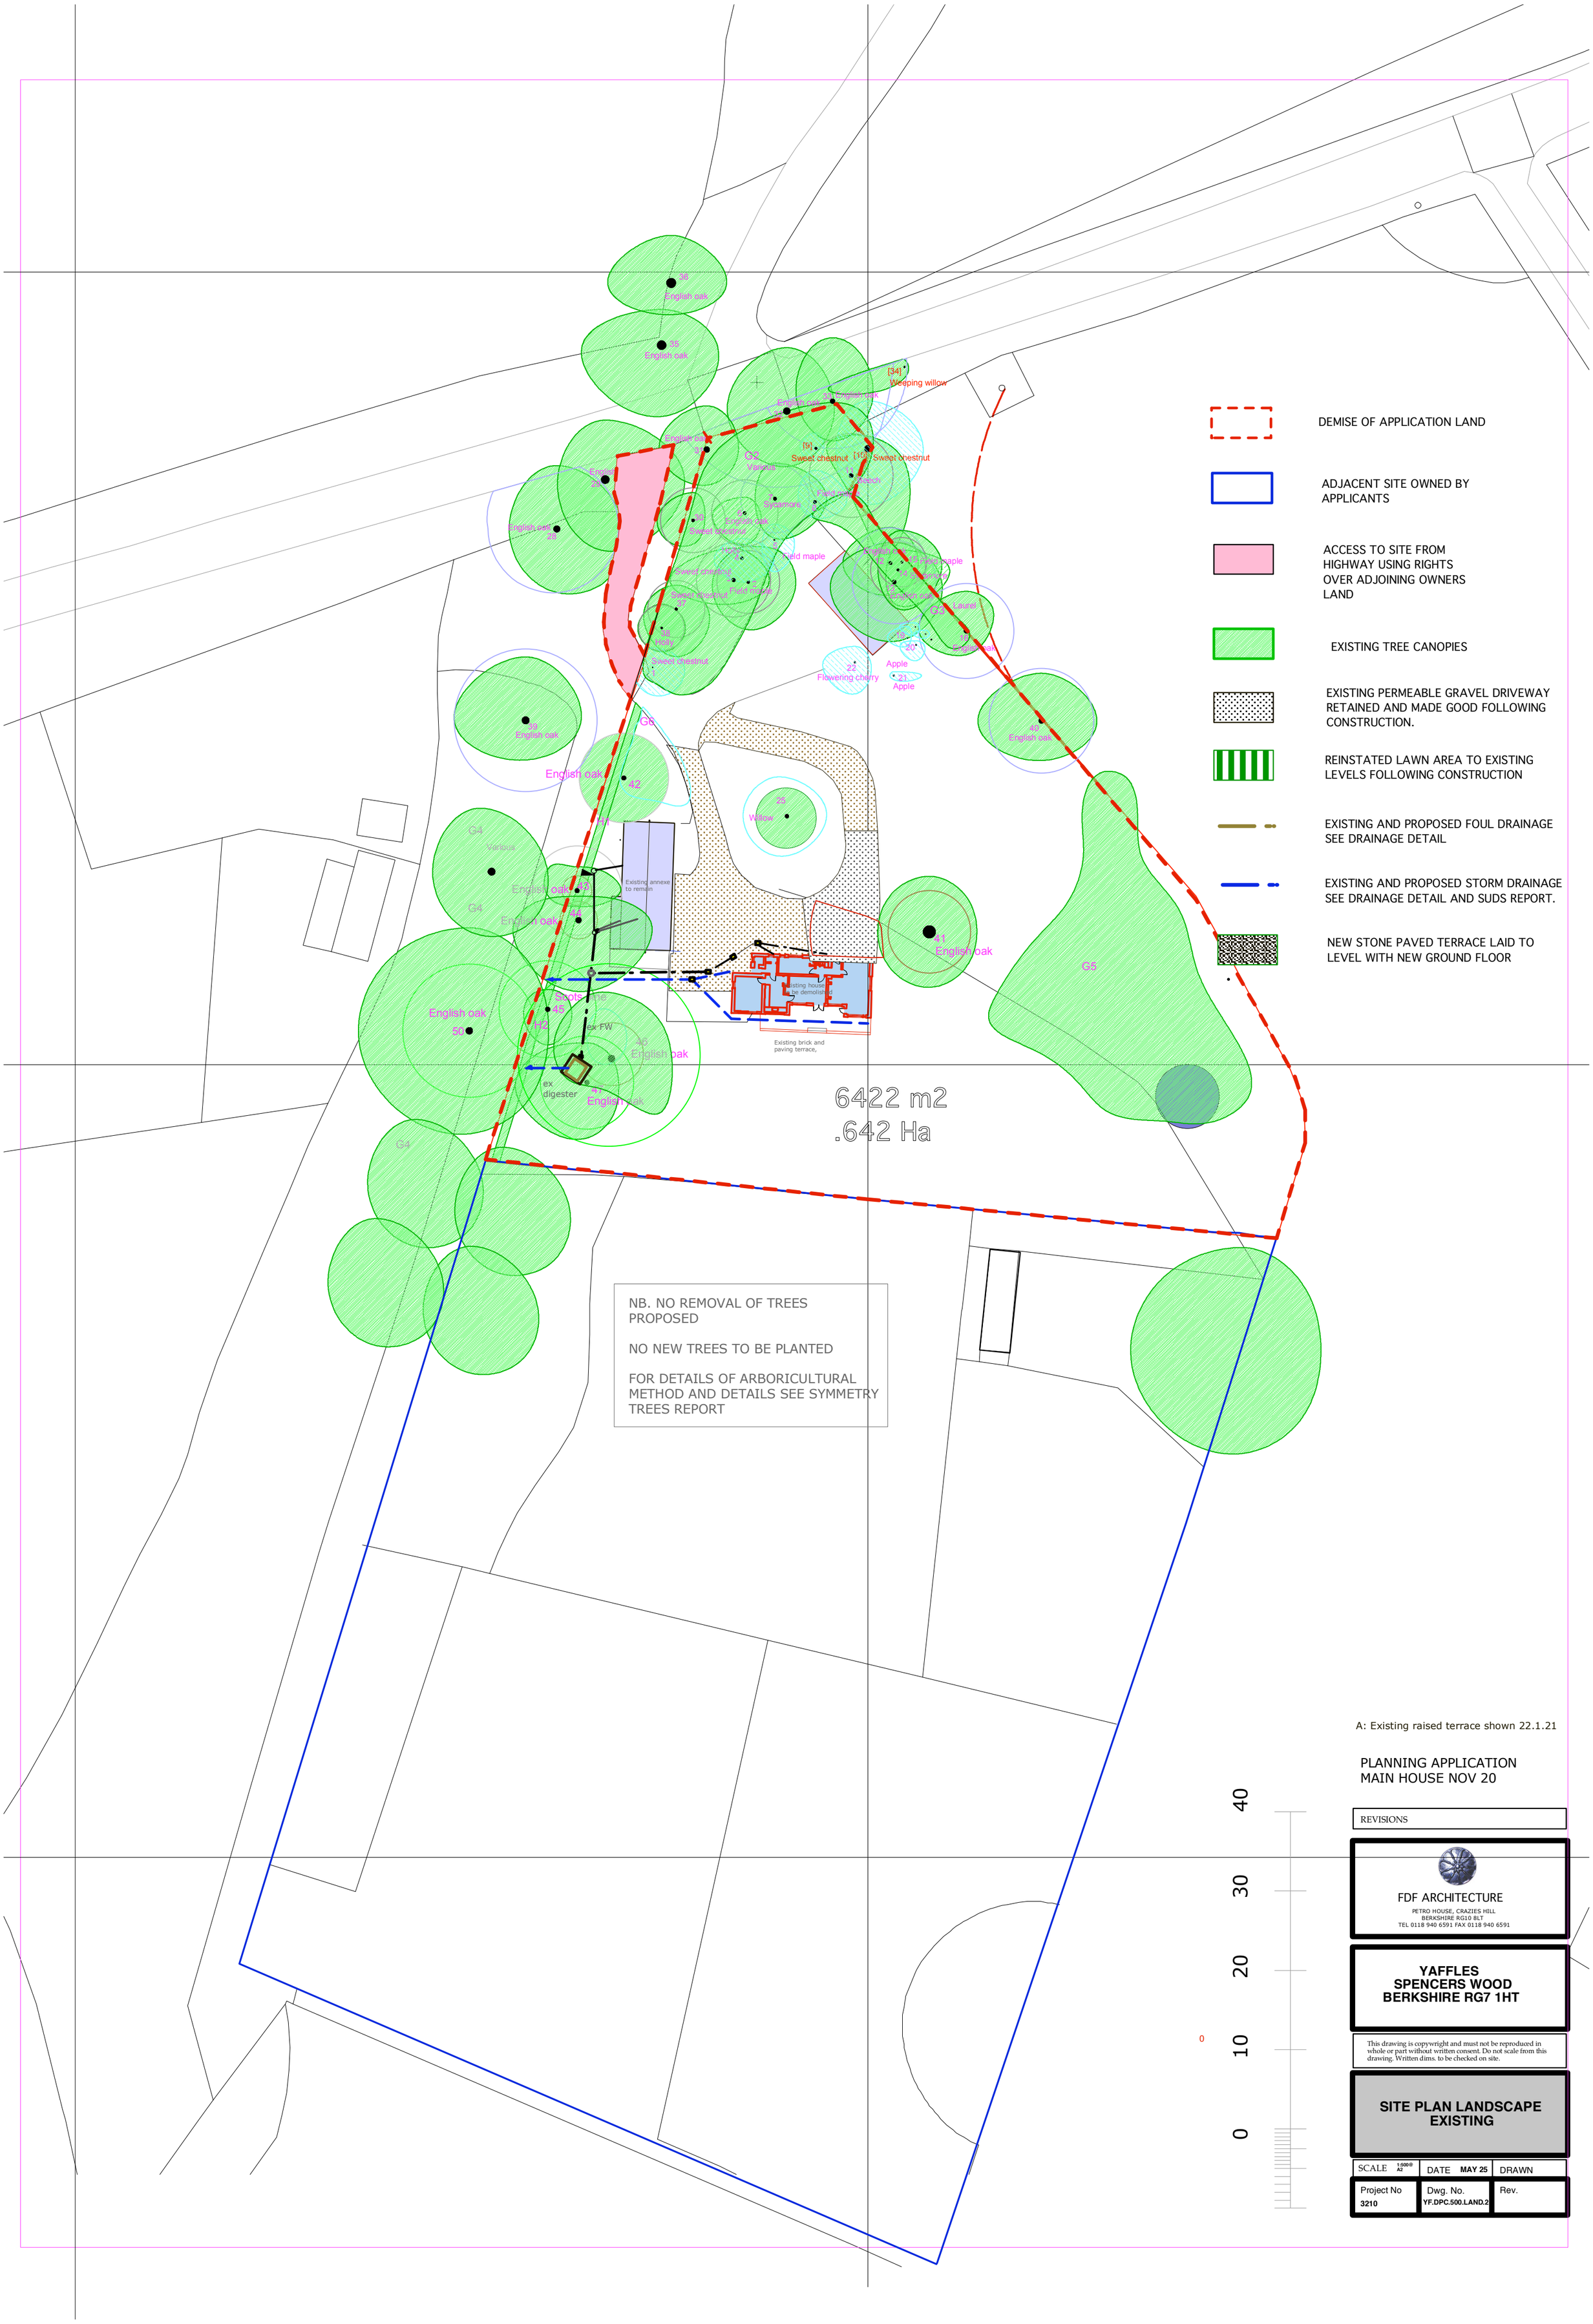


A: Existing raised terrace shown 22.1.21

PLANNING APPLICATION
MAIN HOUSE NOV 20

REVISIONS

FDF ARCHITECTURE
PETRO HOUSE, CRAZIES HILL
BERKSHIRE RG10 8LT
TEL 0118 940 6591 FAX 0118 940 6591

YAFFLES
SPENCERS WOOD
BERKSHIRE RG7 1HT

This drawing is copywright and must not be reproduced in whole or part without written consent. Do not scale from this drawing. Written dims. to be checked on site.

SITE PLAN LANDSCAPE EXISTING

SCALE 1:500@A2	DATE MAY 25	DRAWN
Project No 3210	Dwg. No. YF.DPC.500.LAND.2	Rev.