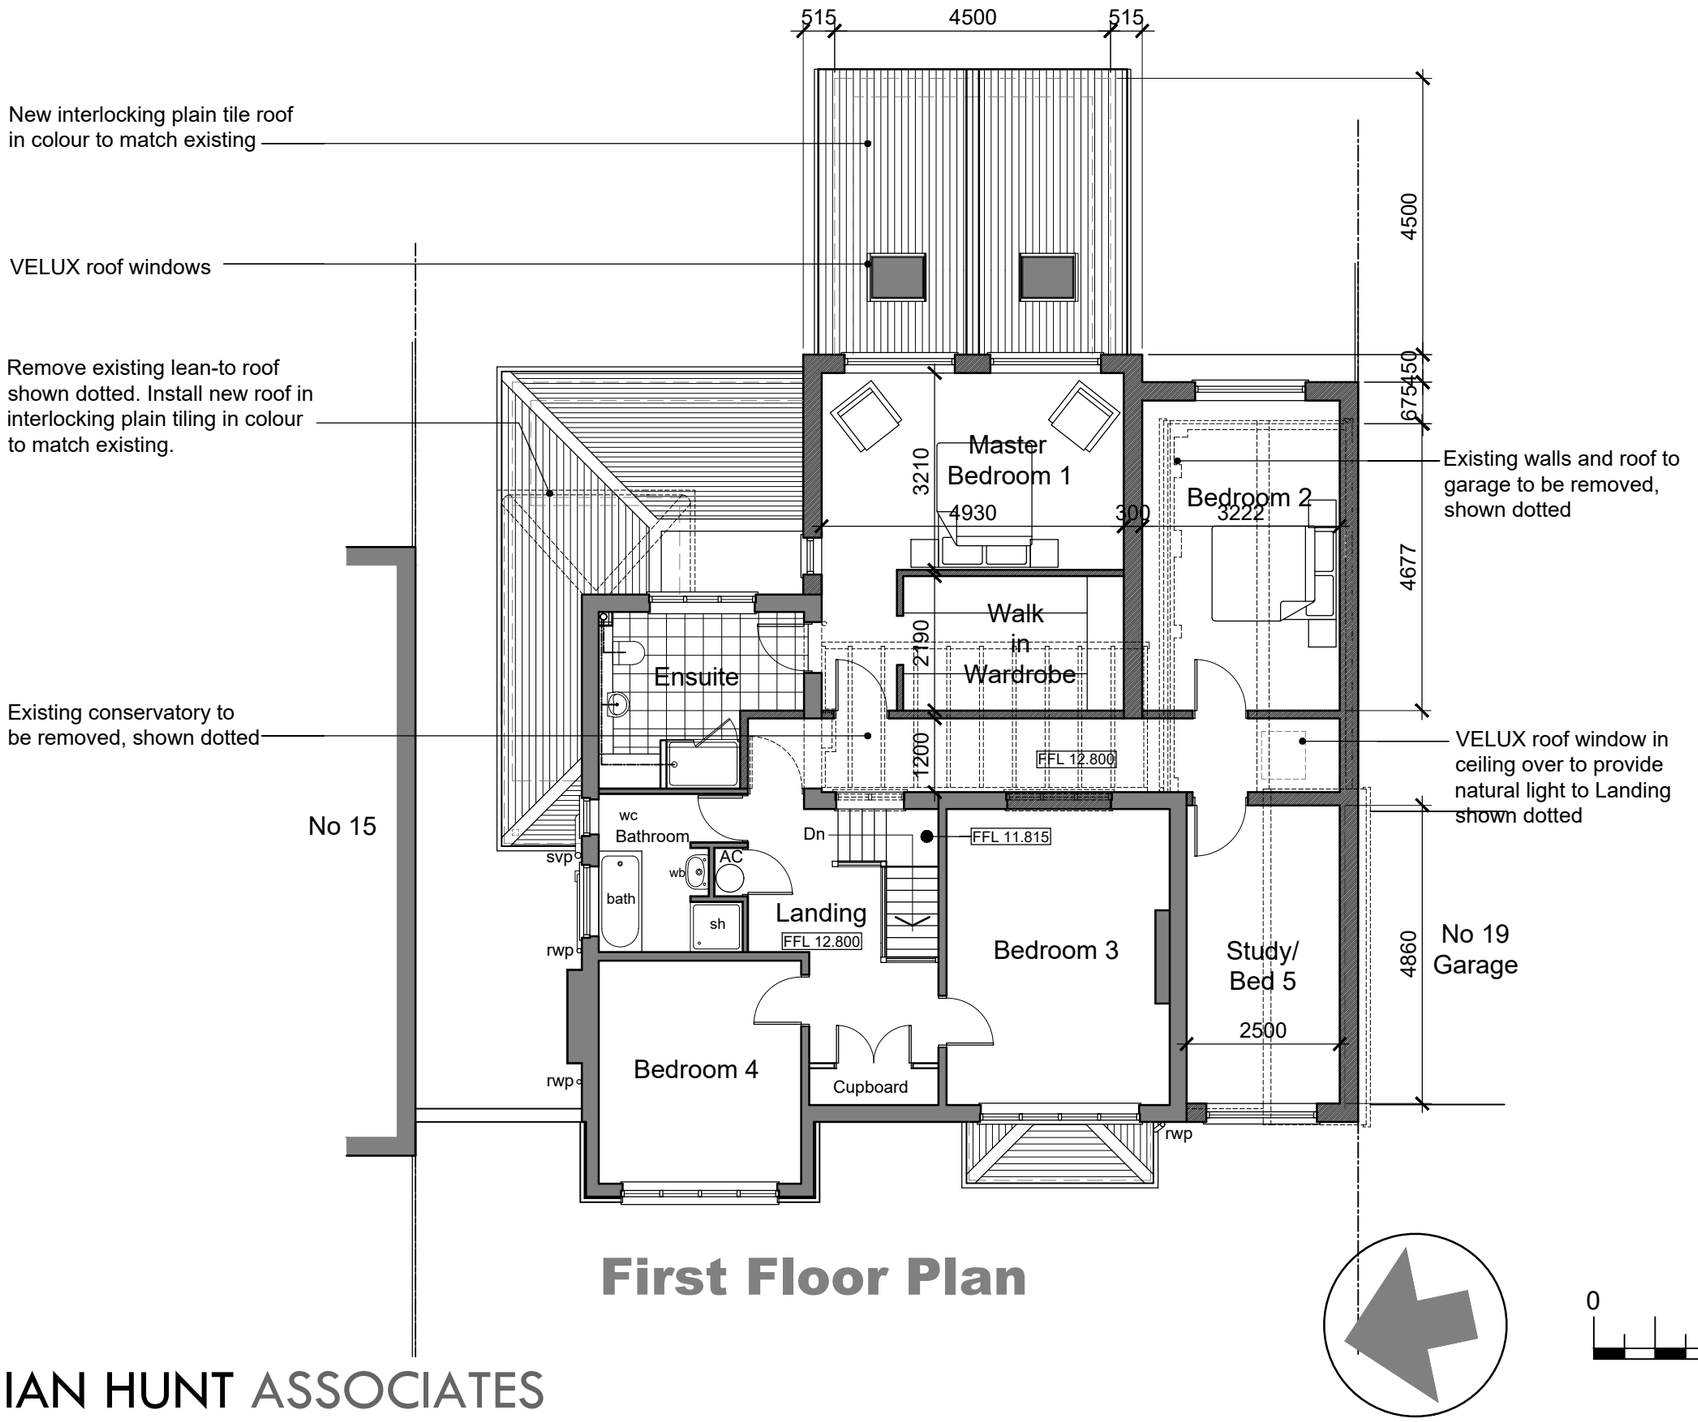


First Floor Plan

METRES
0 5 10

1:100 SCALE

A3

IAN HUNT ASSOCIATES

Oakwood House
14 High Tree Drive Earley
Reading Berkshire RG6 1EU
0118 935 3655
info@ihaltd.co.uk

Project Proposed Extension & Alterations at 17 Wilderness Road, Earley, Reading RG6 7RU

Client Mr V Qureshi

Title Proposed First Floor Plan

Revision

Drawn	Scale	Date
IRH	1:100	Apr 2024

Drawing No 1577.06 **Rev**

All dimensions to be checked on site prior to the commencement of any construction. This drawing may not be reproduced in any part or form without the written consent of Ian Hunt Associates Ltd.

ALL COPYRIGHTS RESERVED