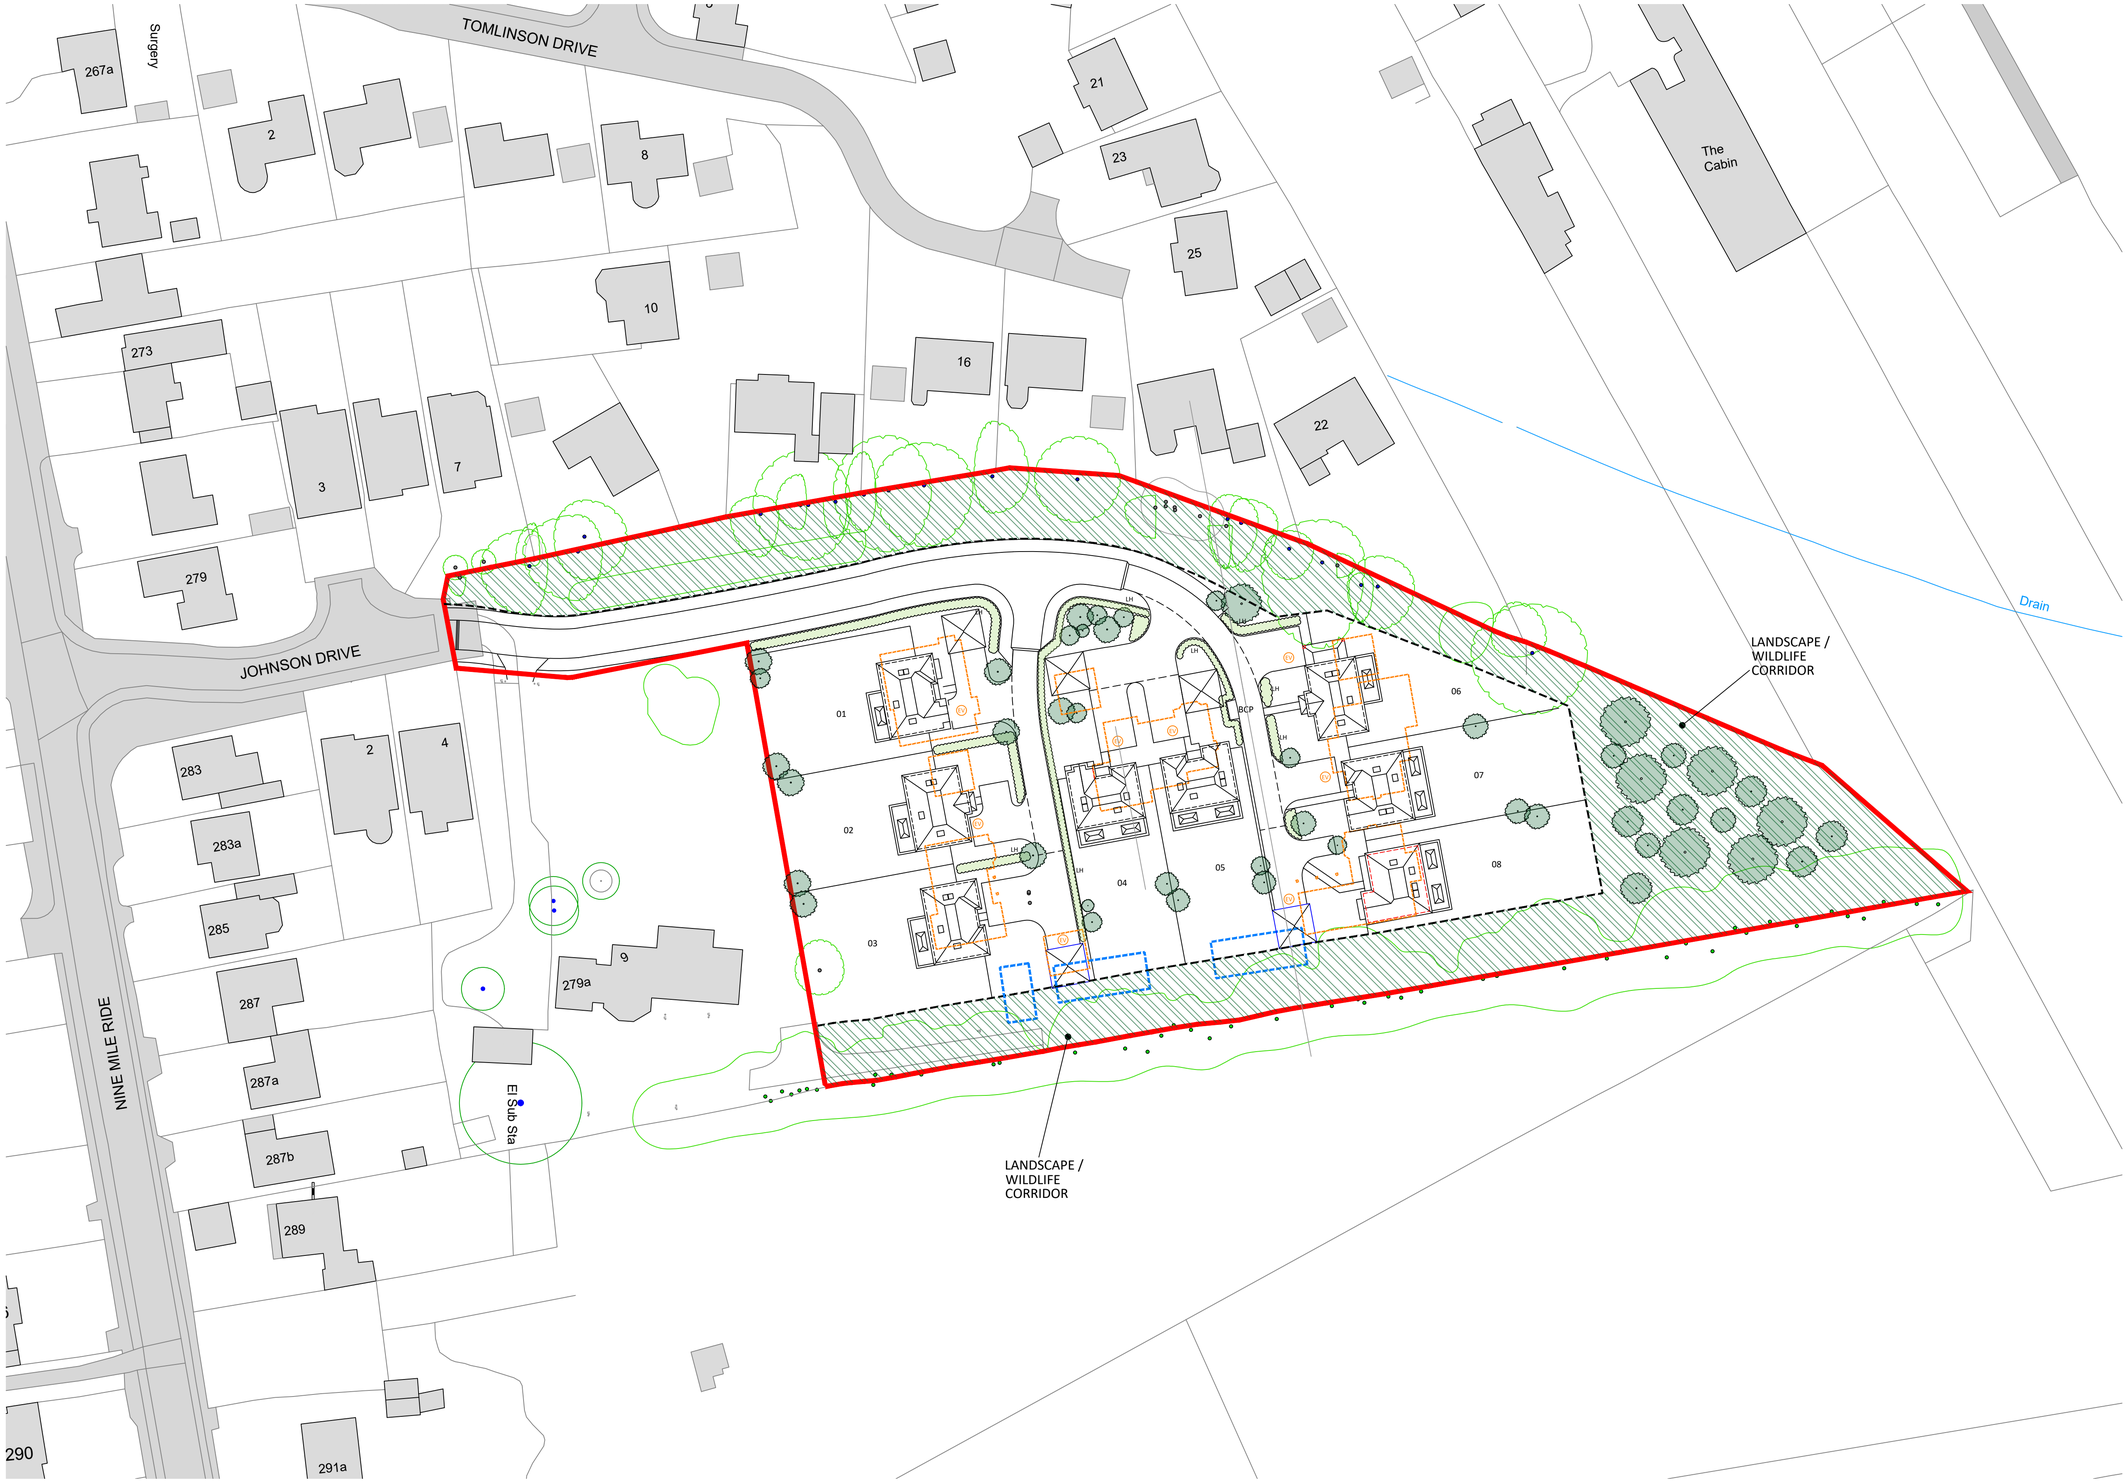

APPROVED FOOTPRINTS - DASHED ORANGE LINES (PLANNING REF: 223592)

EXISTING BUILDINGS TO BE REMOVED - DASHED BLUE LINES

LANDSCAPE / WILDLIFE CORRIDOR

INDICATIVE PROPOSED PLANTING (LH - LOW HEIGHT HEDGING) & PROPOSED TREES

EXISTING / RETAINED TREE CANOPYS

TREES TO BE REMOVED / PRUNED - RED DASHED LINES

BCP - BIN COLLECTION POINT

EV - ELECTRIC VEHICLE CHARGING

SITE PLAN

PALATINE HOMES

Rev	Date	Amendment	By
P8	17.04.26	ISSUED FOR THE NON MATERIAL AMENDMENT APPLICATION	CS
P7	14.01.26	ISSUED FOR THE NON MATERIAL AMENDMENT APPLICATION	GJD
P6	29.07.25	PLOTS 4, 5, 7 AND CAR BARN TO CLIENT COMMENTS - S73.	GJD
P5	02.07.25	CAR BARNS TO PLOTS 1, 4, 5, 6 AS PER CLIENT COMMENTS.	GJD
P4	09.09.24	AMEND TO ACCORD WITH REVISED PLOT 01.	GJD
P3	07.08.24	ISSUED PLANNING - WILDLIFE C'DOR AMENDED TO COMMENTS.	GJD
P2	20.02.24	ISSUED PLANNING - P6 CAR BARN REMOVED. DRIVE ADJUSTED	GJD
P1	28.11.23	ISSUED FOR PLANNING	GJD

Status
PLANNING

Project Address
LAND AT JOHNSON DRIVE
FINCHAMPSTEAD, BERKSHIRE

Drawing Title
SITE PLAN

Drawn By	HPA	Date	01.09.23
Check	SS	Scale	1:500@A1

Drawing No.	Rev.
23.405-101	P8