NB: All drawings to be read in conjunction with structural engineers design & specification under separate cover.

These drawings are only to be used for the purpose of obtaining Planning Permission.

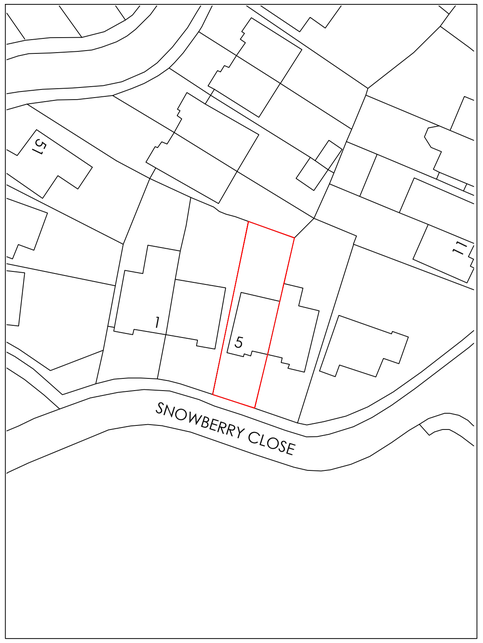

Block Plan

Scale 1:500 @ A1

0 10m 20m 30m 40m 50m

Location Plan

Scale 1:1250 @ A1

0 50m 100m

Front Elevation

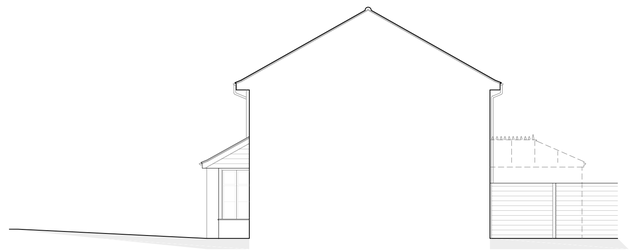

Side (RH) Elevation

Rear Elevation

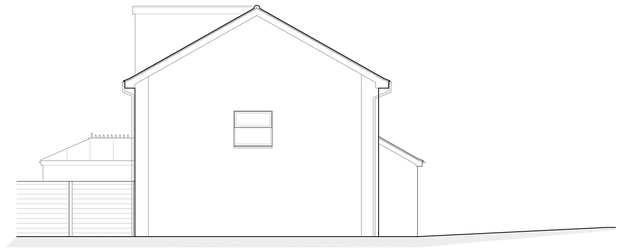

Side (LH) Elevation

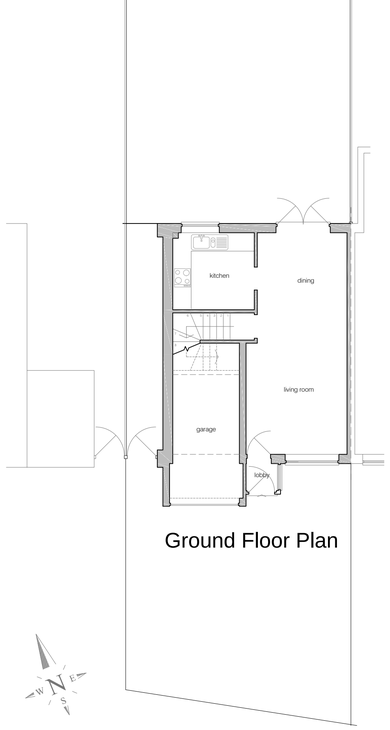

Ground Floor Plan

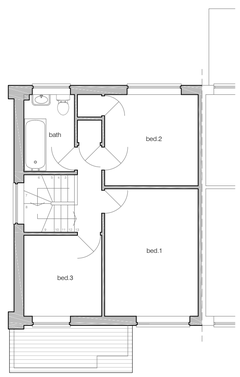

First Floor Plan

Roof Plan

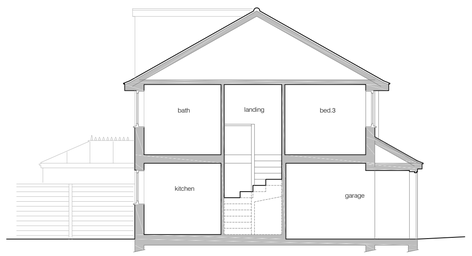

Section

Existing Plans and Elevations

Scale 1:100 @ A1

0 5m 10m

PLANNING

client

Mrs Faith Mills
5 Snowberry Close
Wokingham
Berkshire
RG41 4AQ

project

Garage conversion and internal alterations

drawing title

Existing plans and elevations

scale	1:100 @ A1
date	April 2026
drawing no.	01
revision	-

RK Building Design
3 Priest Hill, Nettlebed
Henley on Thames. RG9 5AP
Tel. 07985 930 118
Email. captainknapp@hotmail.com
Web. www.rkbuildingdesign.com