0 1 2 3 4m 6 8 10m

SCALE 1:100

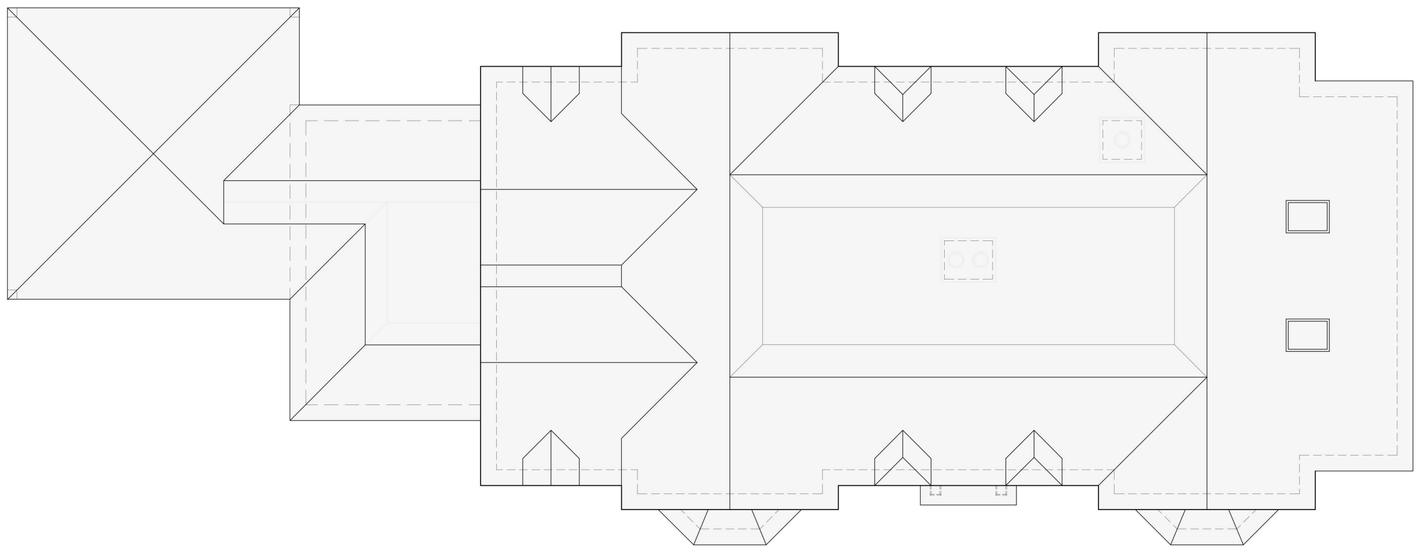

ROOFSCAPE PLAN

SCALE 1:100

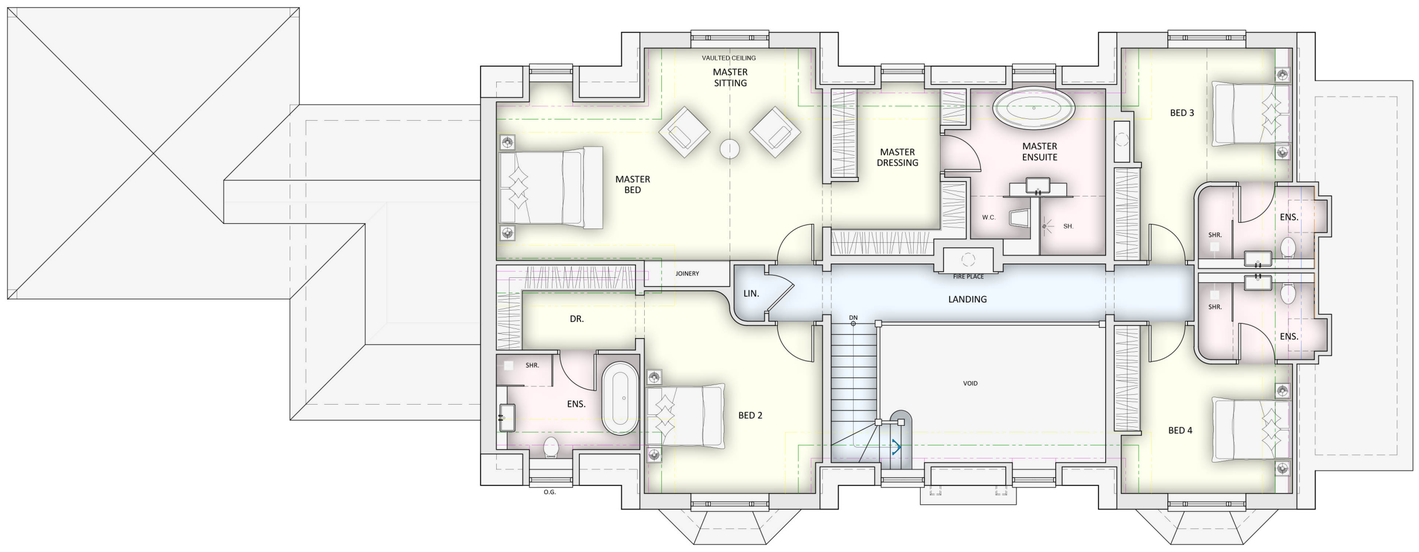

FIRST FLOOR PLAN

SCALE 1:100

2625mm ABOVE FFL
2325mm ABOVE FFL
2025mm ABOVE FFL
1725mm ABOVE FFL
1425mm ABOVE FFL

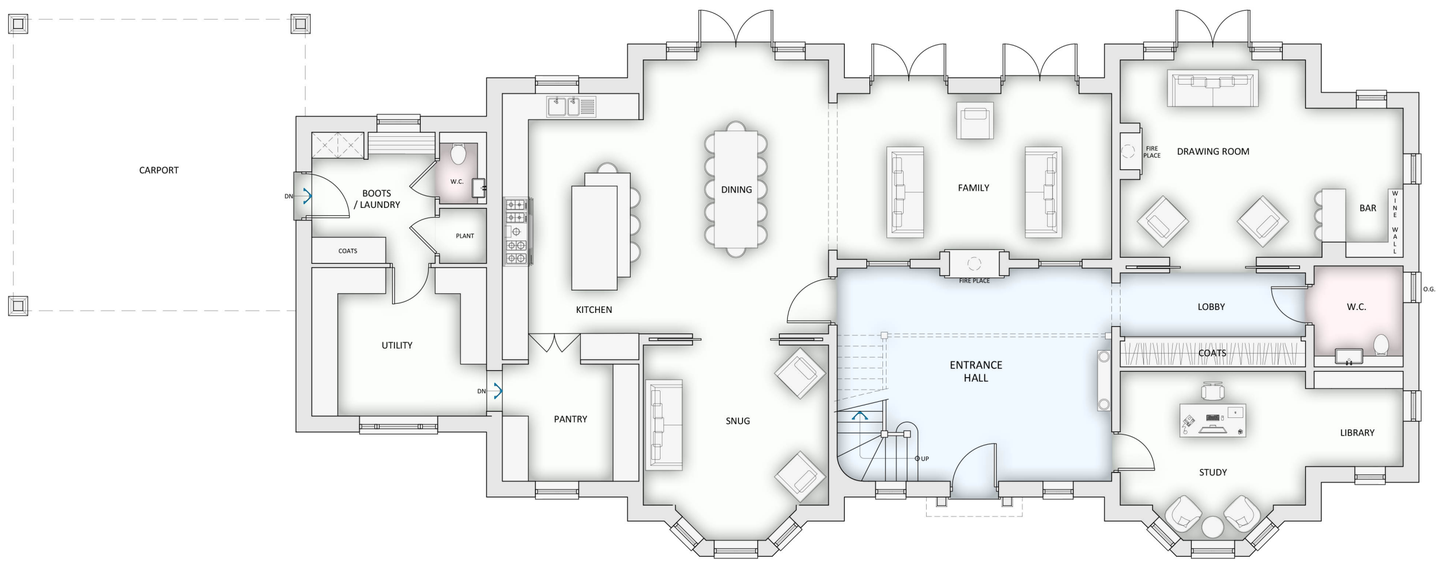

GROUND FLOOR PLAN

SCALE 1:100

REV.	DATE	REVISIONS:
A	28.11.25	VOLUME REDUCED IN LINE WITH OFFICER COMMENTS
B	30.01.26	MINOR AMENDMENTS MADE

© COPYRIGHT EXISTS ON THE DESIGNS AND INFORMATION SHOWN ON THIS DRAWING
This drawing may be scaled or cross referenced to the scale bar for planning application purposes only. Do not scale for any other purpose,use figured dimensions only.Subject to site survey and all necessary consents.
All dimensions to be checked by user and any discrepancies,errors or omissions to be reported to Twenty20 Architecture Ltd before work commences.This drawing is to be read in conjunction with all other relevant materials.

CLIENT: MR & MRS R WESTELL

PROJECT: THE OLD THATCH, LOWER SANDHURST, ROAD, FINCHAMPSTEAD, BERKSHIRE, RG40 3TH

SCALE: 1:100 (A1 ORIGINAL)

DRAWING: PROPOSED FLOOR PLANS

DRAWN: BM

JOB NO: 24 - F1297

DRAWING NO: 202

REVISION: B

DATE: SEPT' 25

TWENTY-20 : Architecture : Technical : Vision
+44 (0) 1344 513514
admin@2020architecture.co.uk
www.2020architecture.co.uk
Old Boundary House, London Road, Sunningdale, Berkshire, SL5 0DJ