

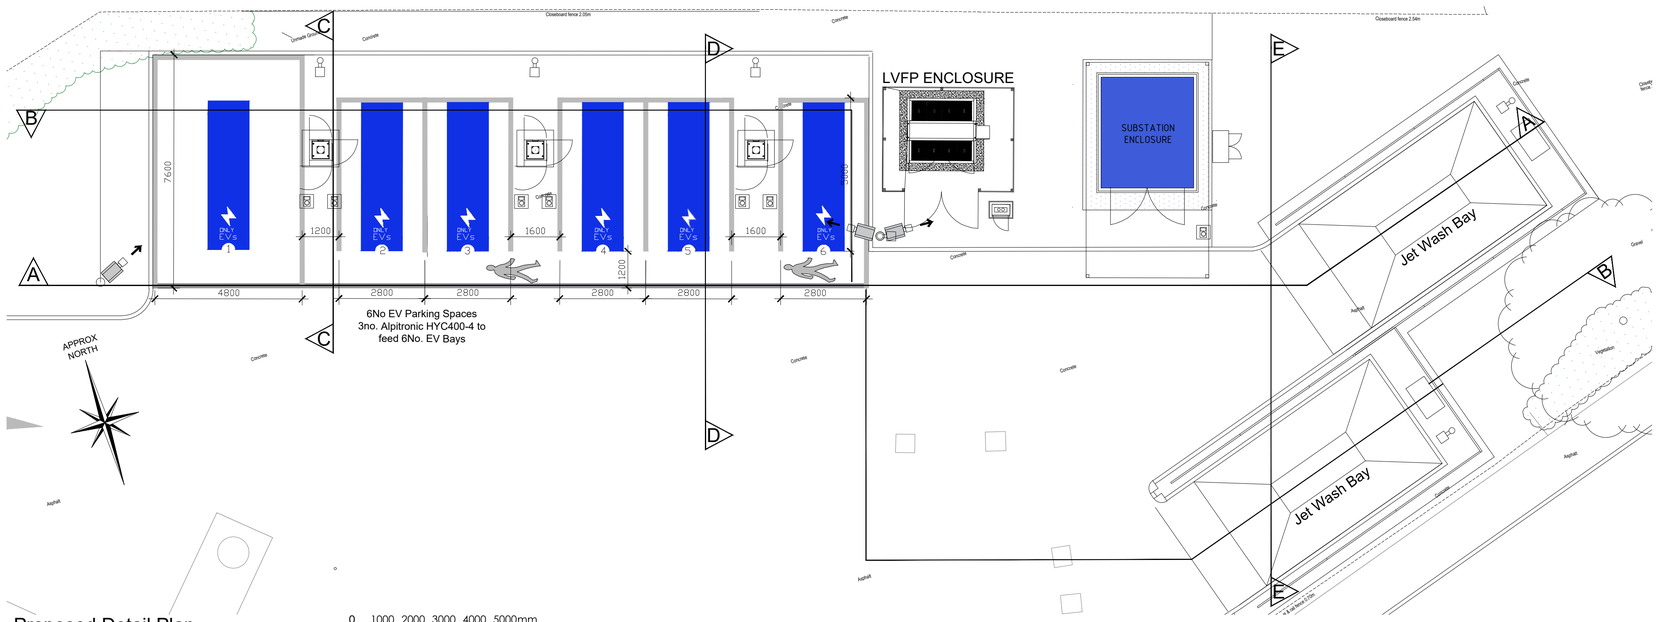


Proposed Detail Plan
1:100

0 1000 2000 3000 4000 5000mm
SCALE 1:100

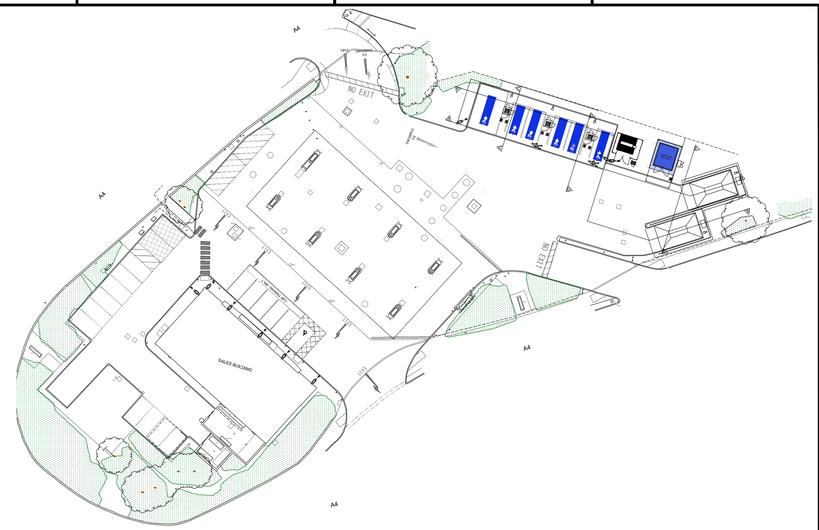


Proposed Key Plan
1:500

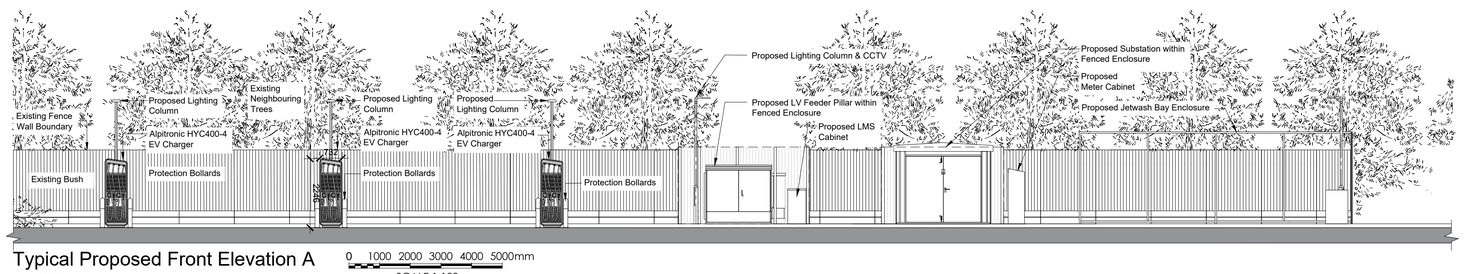

Typical Proposed Front Elevation A
1:100

0 1000 2000 3000 4000 5000mm
SCALE 1:100

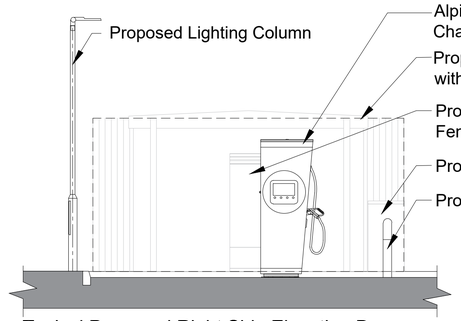


Typical Proposed Right Side Elevation D
1:50

0 500 1000 1500 2000 2500mm
SCALE 1:50



Typical Proposed Rear Elevation B
1:100

0 1000 2000 3000 4000 5000mm
SCALE 1:100

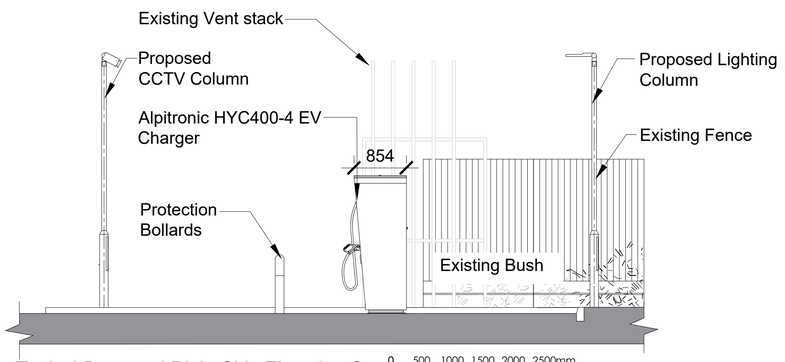

Typical Proposed Right Side Elevation C
1:50

0 500 1000 1500 2000 2500mm
SCALE 1:50



Typical Proposed Jet Wash Elevation E
1:50

0 500 1000 1500 2000 2500mm
SCALE 1:50

DRAWING No.	TITLE
REFERENCE DRAWINGS	

P4	PLANNING AMEND	LMA	13.04.26	GL	13.04.26		
P3	PLANNING ISSUE	LMA	31.03.26	GL	31.03.26		
P2	WSL COMMENTS	LMA	13.03.26	GL	13.03.26		
P1	BP ISSUE	LMA	03.03.26	GL	03.03.26		
bp REV	REASON FOR ISSUE	AUTHOR	DATE	CHECKED	DATE	APPROVED	DATE

bp pulse

WILLIAMS SOUTHERN LIMITED CONSTRUCTION

BOWMANRILEY

DRG. TITLE: BP Pulse Sonning Cutting, Sonning, RG6 1BG Proposed Charger Elevations	SCALE: INDICATED DRG. SIZE: A1
BR DRAWING REFERENCE No.: A1200.09-BOW-A0-DR-A-1003	BR REV: P4
FARADAYS DRAWING REFERENCE No.: -	-
DRAWING SHEET No.: SHEET NO_004	TEMPLATE REV: 01
BP DRAWING No.: EV002-PS-STU-569-GB00010501-0001	bp REV: B01